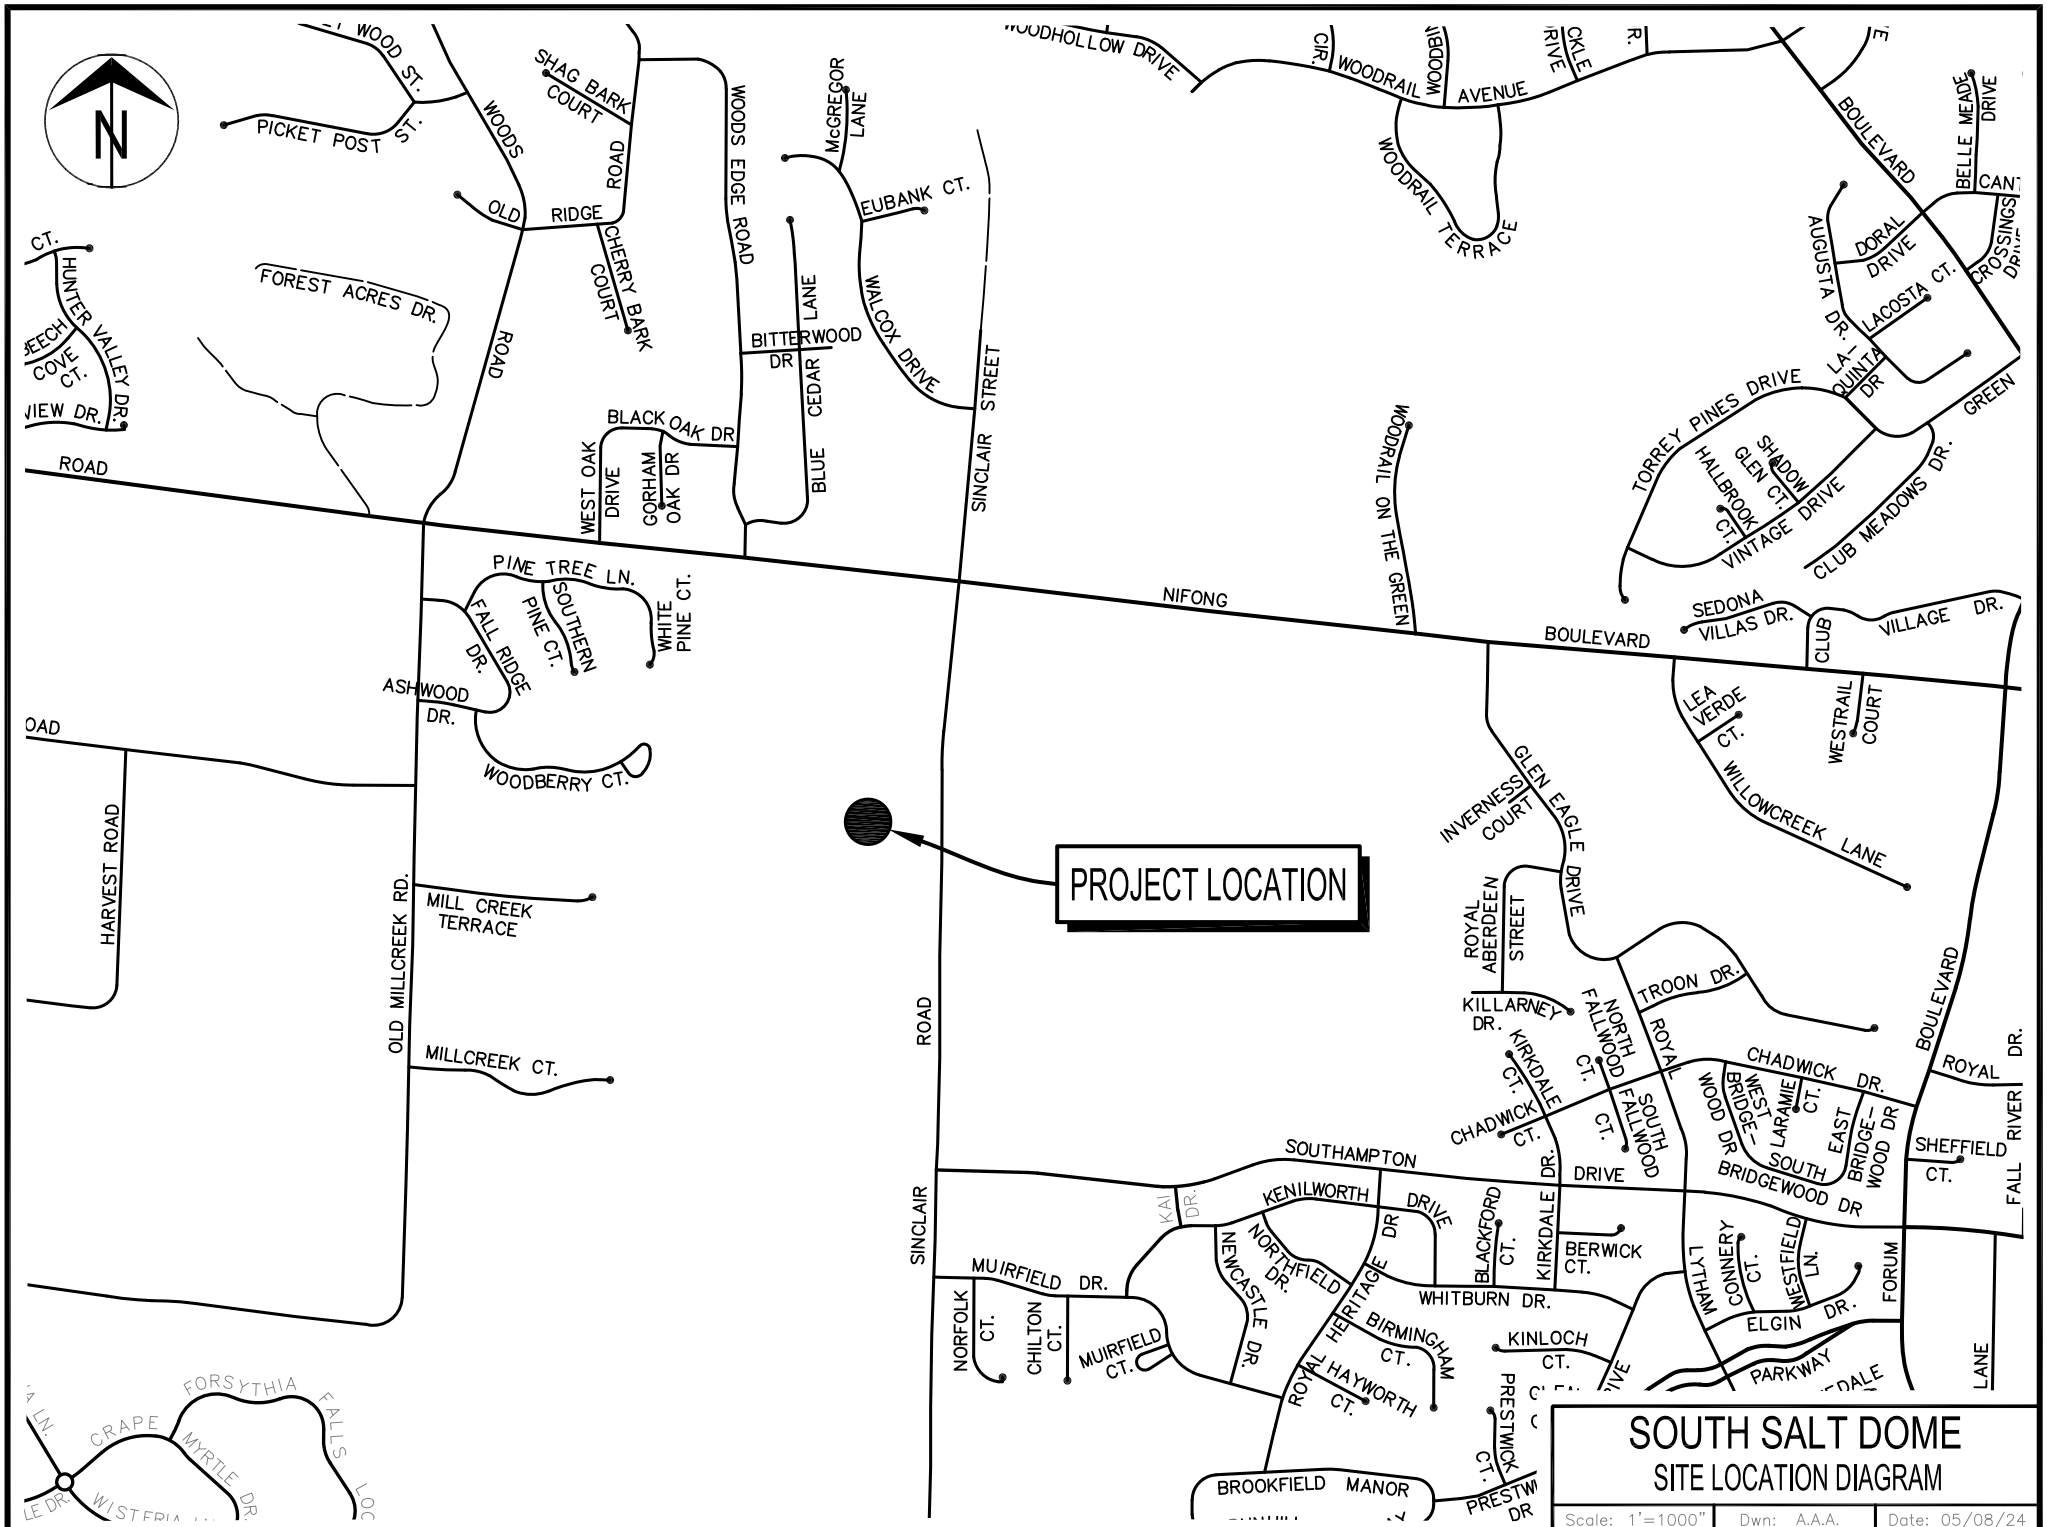

SOUTH SALT DOME
SITE LOCATION DIAGRAM

Scale: 1'=1000"	Dwn: A.A.A.	Date: 05/08/24

o:\caddproj\street\2025 cip ballot road improvements\2025 cip ballot road improvements1.dwg