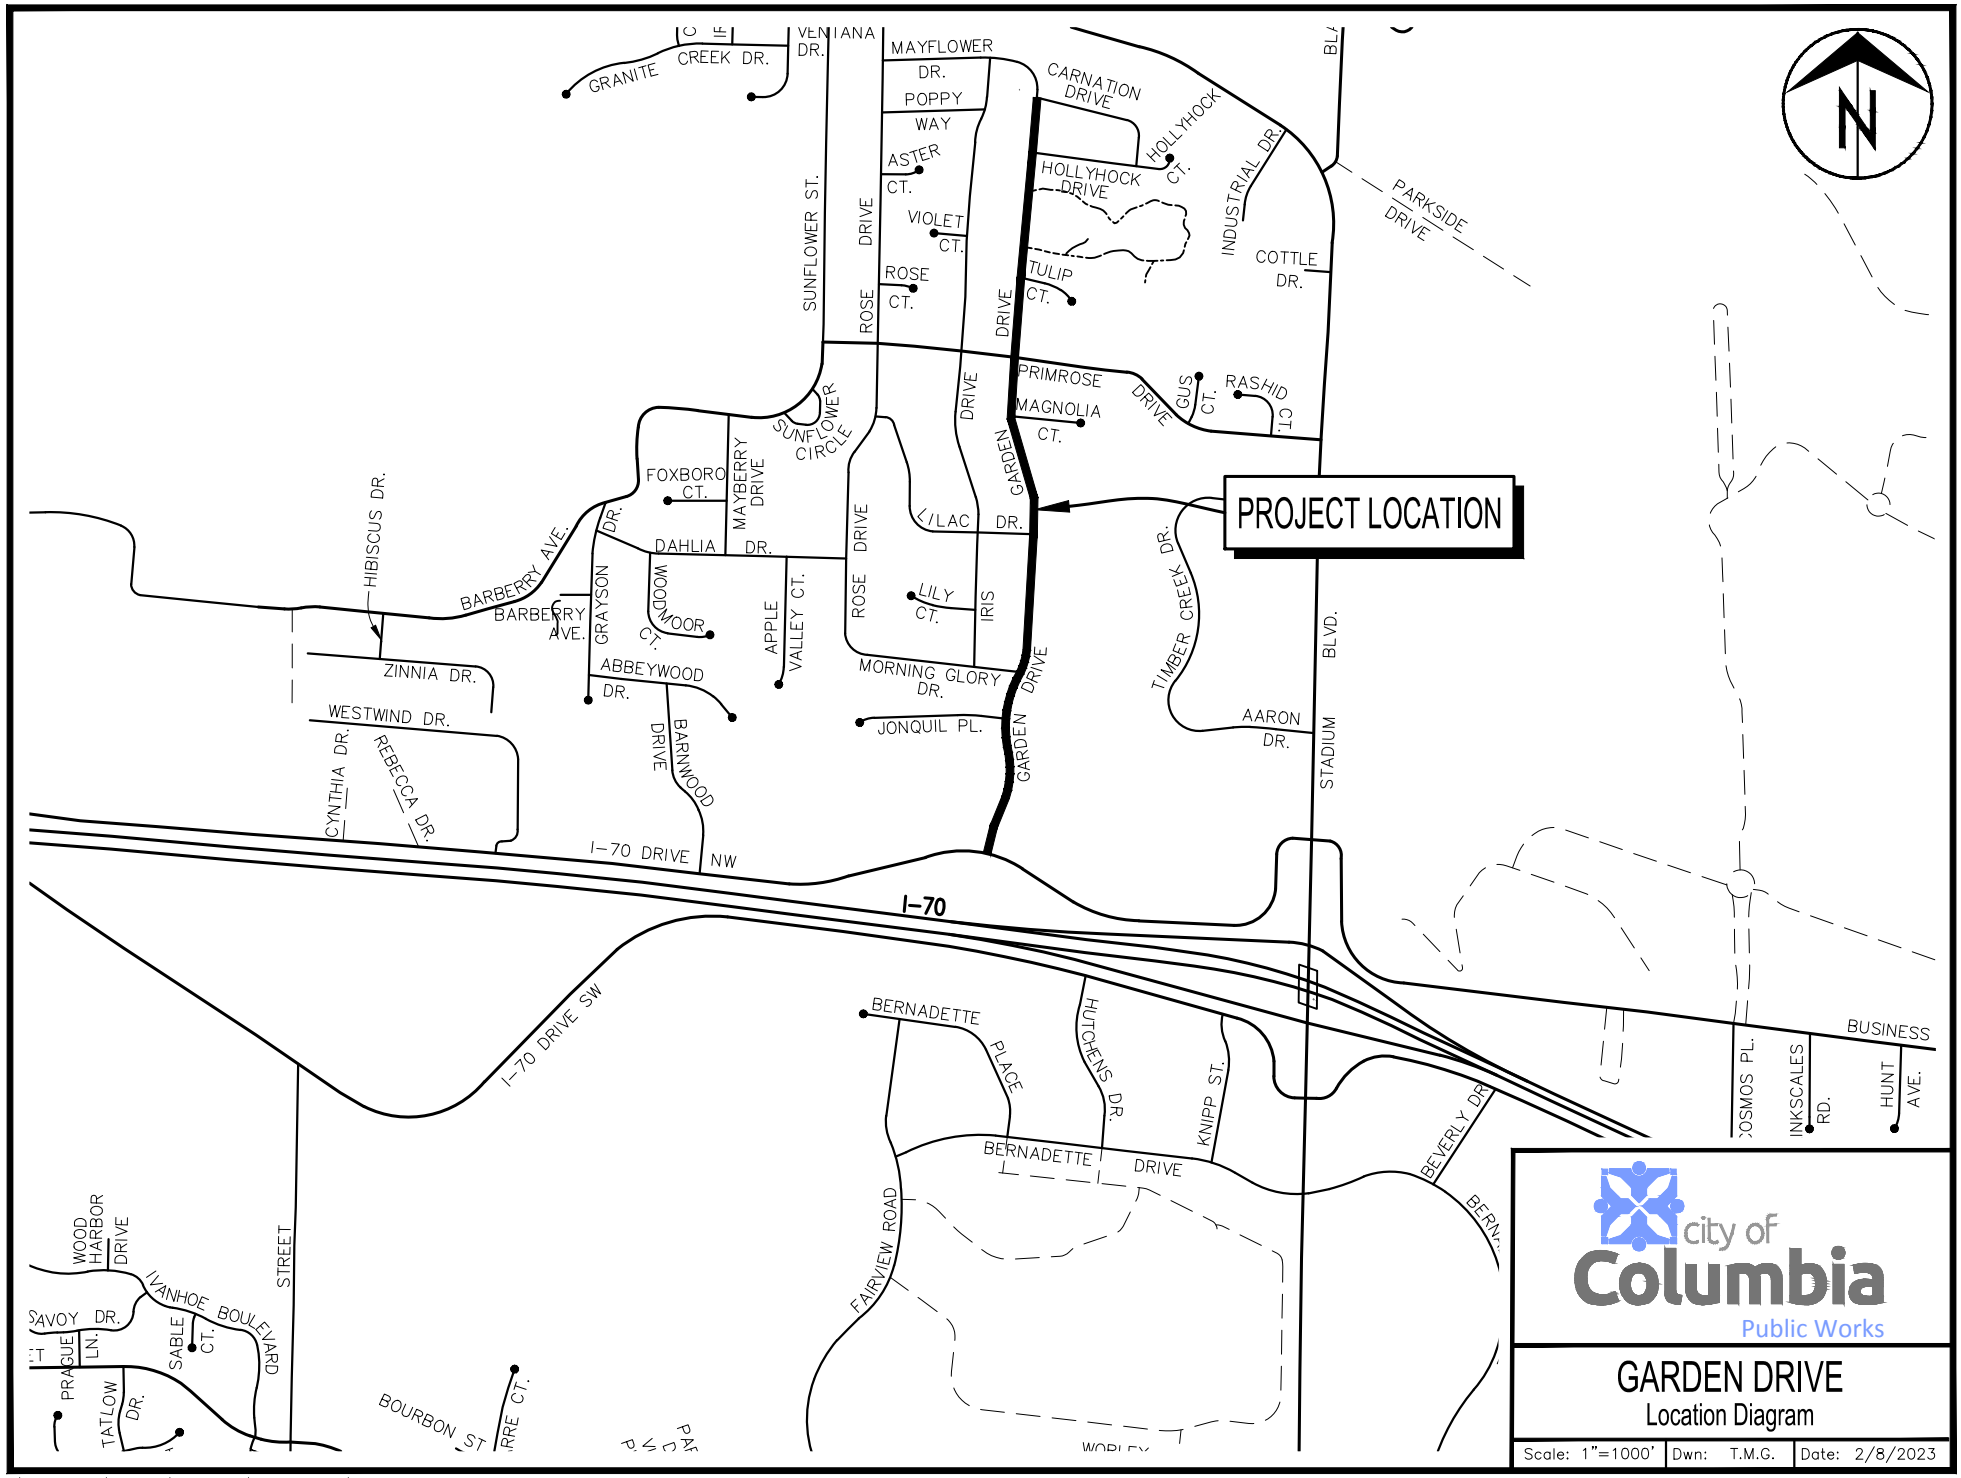

city of Columbia
Public Works

GARDEN DRIVE
Location Diagram

Scale: 1"=1000'	Dwn: T.M.G.	Date: 2/8/2023

o:\caddproj\traffic\calming\garden dr\garden dr traffic calming.dwg