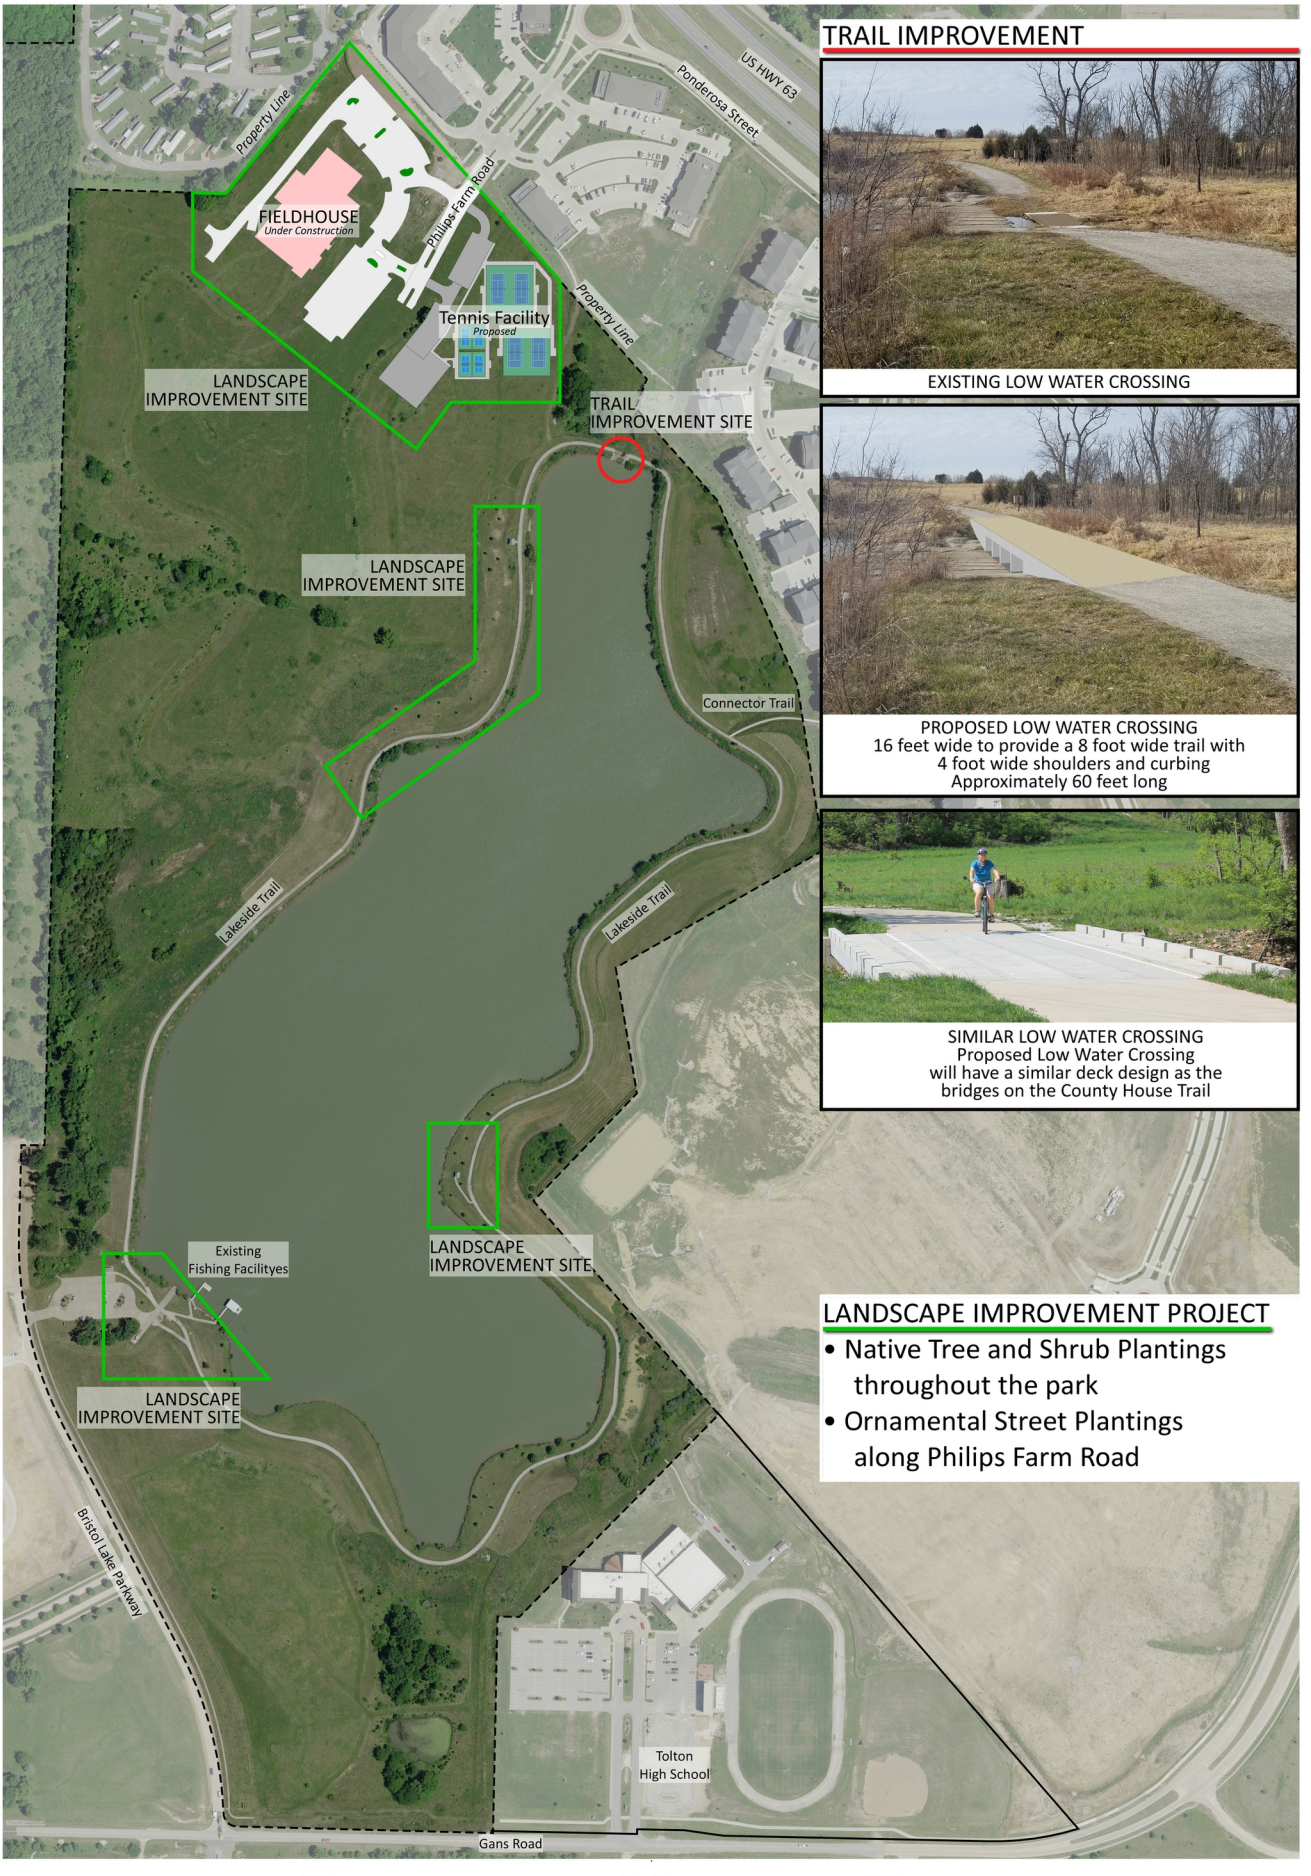

TRAIL IMPROVEMENT

EXISTING LOW WATER CROSSING

PROPOSED LOW WATER CROSSING
16 feet wide to provide a 8 foot wide trail with
4 foot wide shoulders and curbing
Approximately 60 feet long

SIMILAR LOW WATER CROSSING
Proposed Low Water Crossing
will have a similar deck design as the
bridges on the County House Trail

LANDSCAPE IMPROVEMENT PROJECT

- Native Tree and Shrub Plantings throughout the park
- Ornamental Street Plantings along Philips Farm Road

PROPOSED MASTER PLAN
PHILIPS PARK TRAIL AND LANDSCAPE IMPROVEMENTS

Columbia Parks and Recreation
Creating Community

150 300
0 1 2