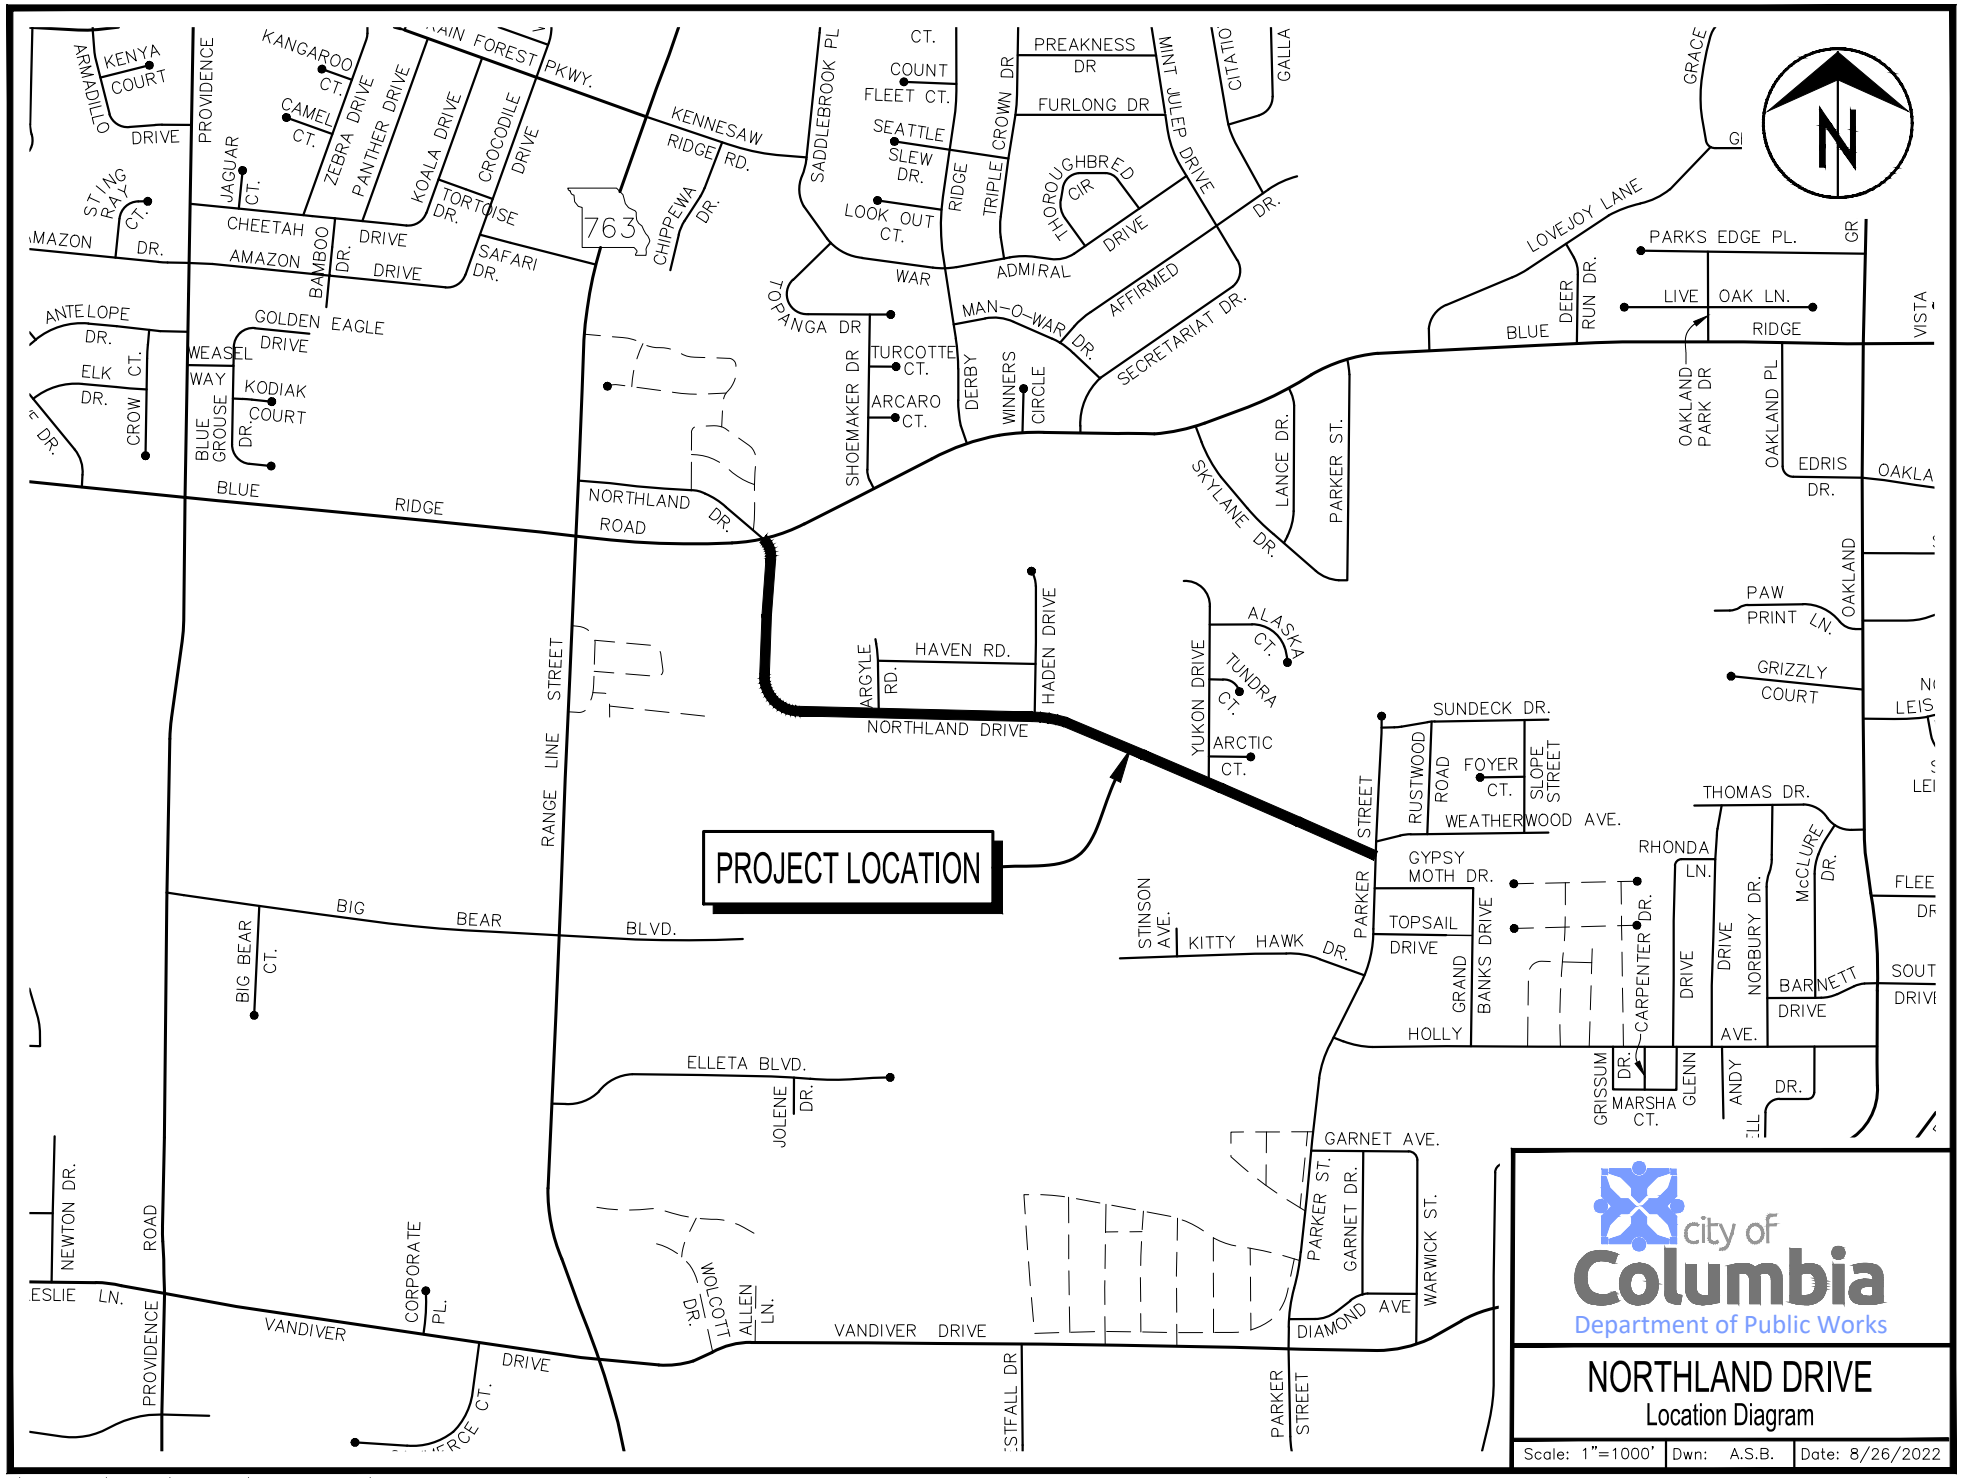

o:\caddproj\traffic\calming\northland dr\northland drive traffic calming.dwg