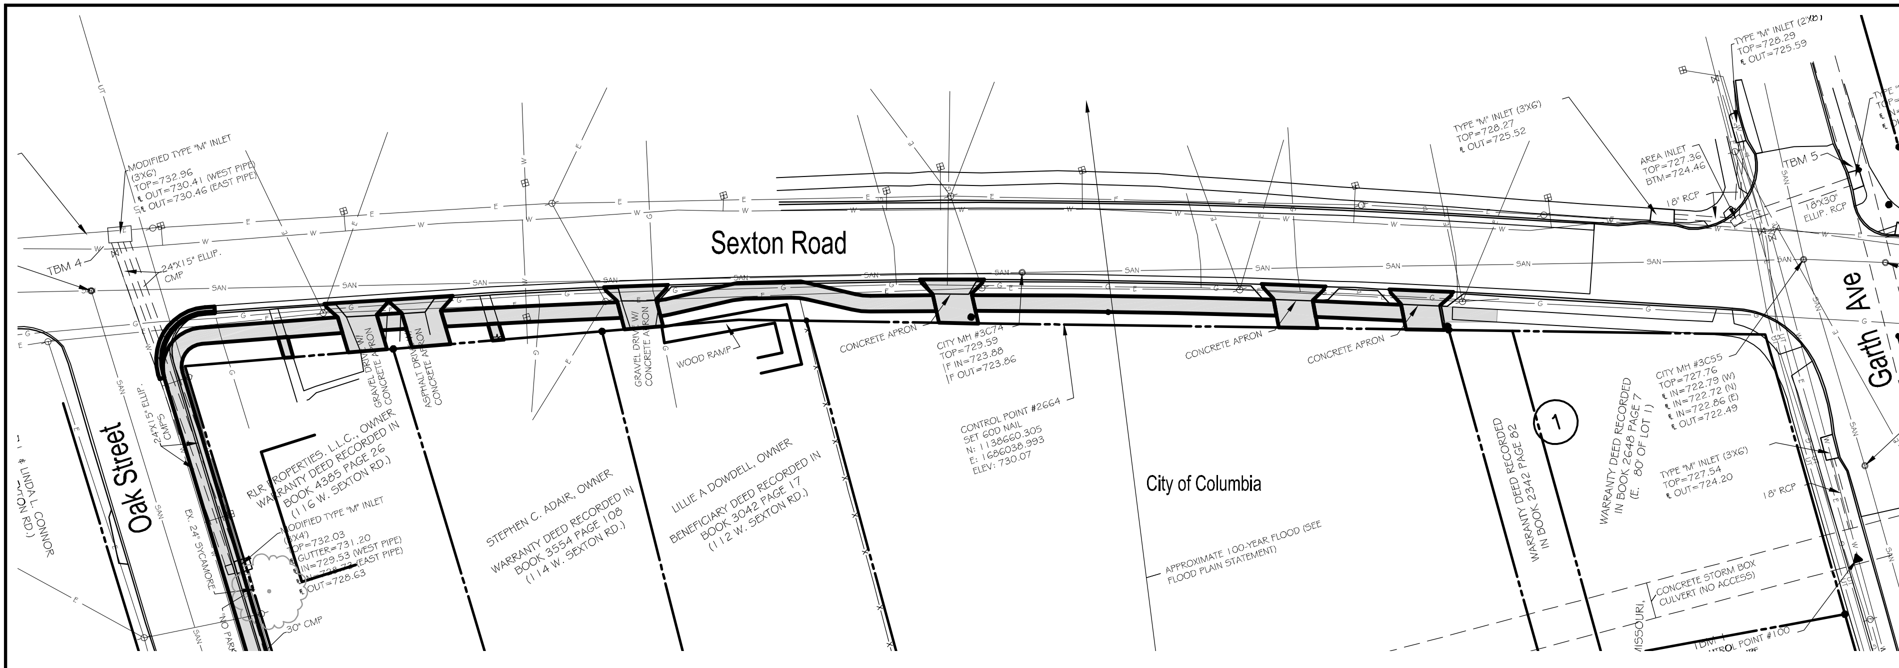

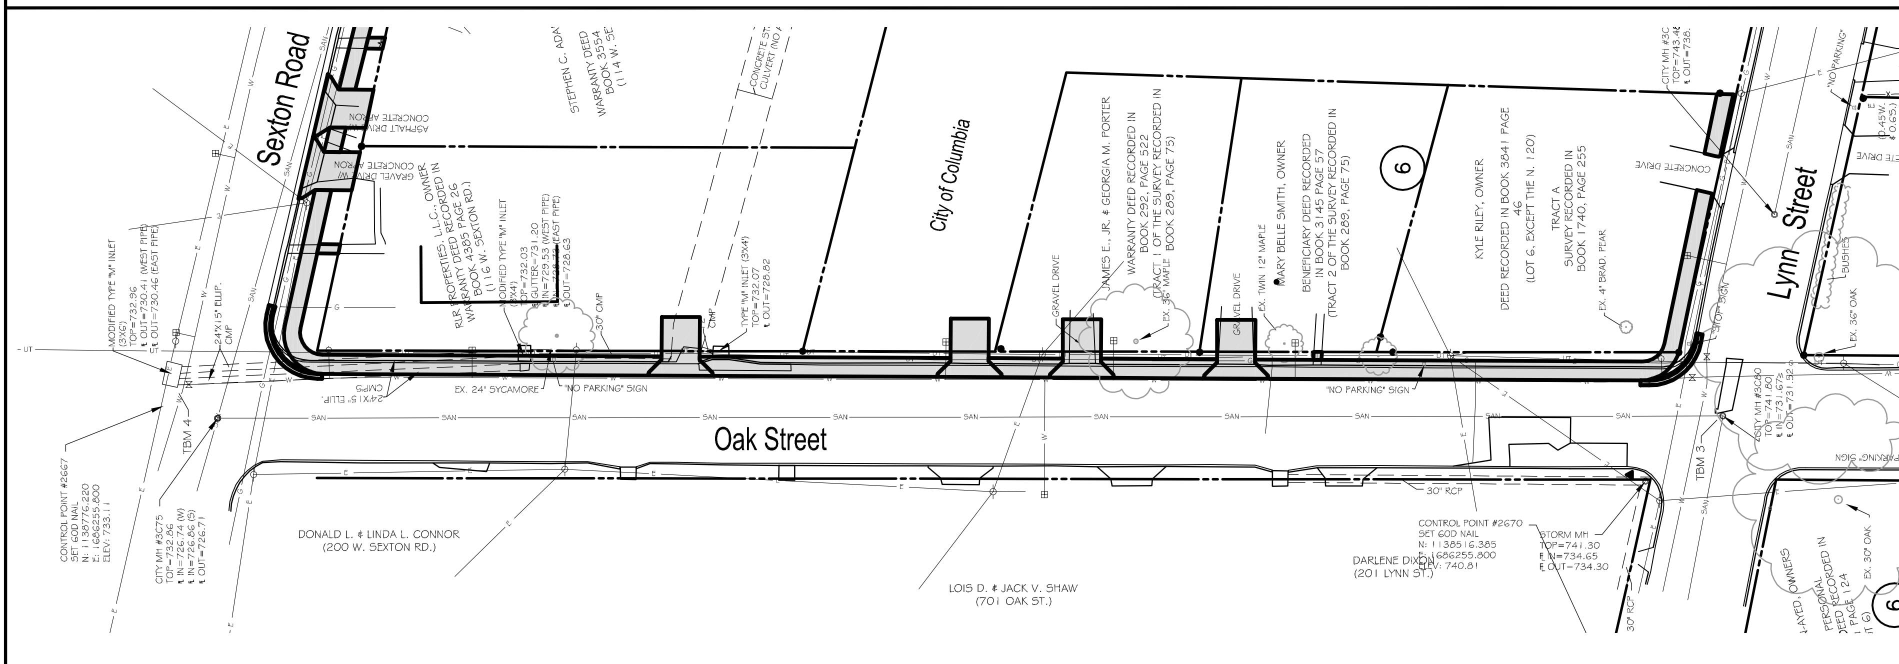

Lynn/Oak/Sexton Sidewalk

Plan Sheet

City of Columbia, Missouri

Department of Public Works

No.	Date	By	Revision

David Allen Nichols
Registered Professional Engineer
E-24812

File No.	-
Scale:	1" = 20'
Date:	6/20/17
Des.	A.N.H.
Drn.	J.L.H.
Chk.	X.X.X.

Sheet

1 of 1