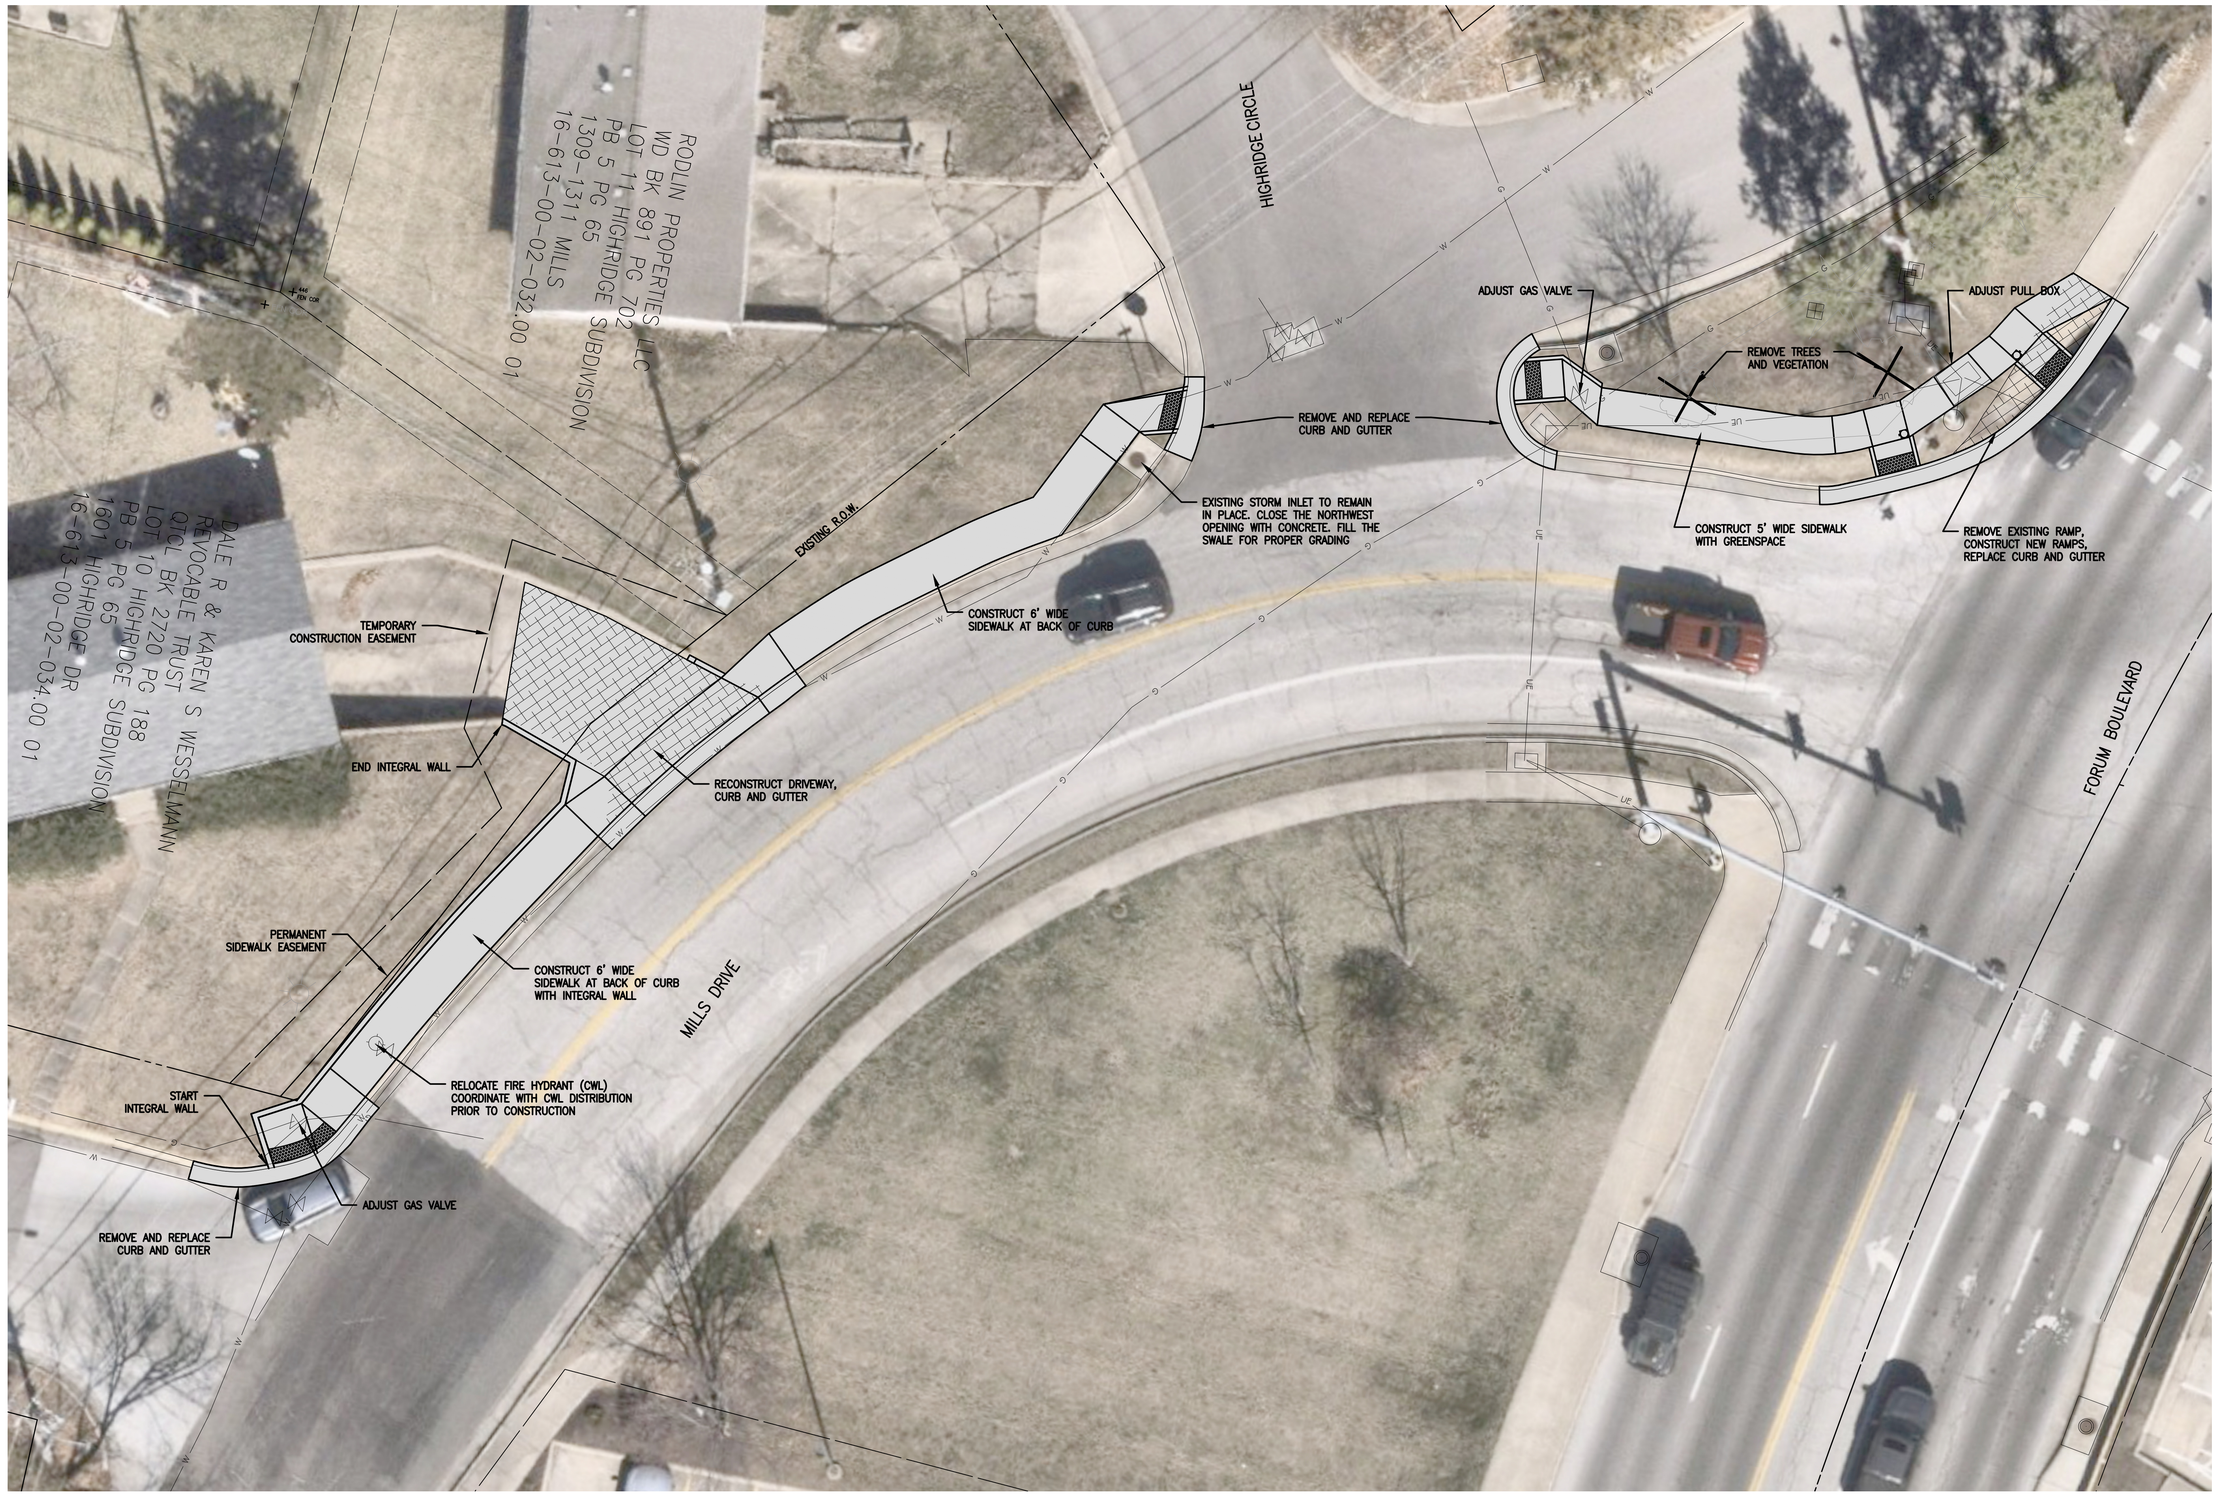


MILLS DRIVE SIDEWALK

Preliminary Plan Sheet

No.	Date	By	Revision

Mission
Provide safe, sustainable infrastructure that promotes positive communities.

city of Columbia Public Works

Shane Steven Creech
Registered Professional Engineer
PE-2007011061

File No.	00966
Scale:	1" = 10'
Date:	7/1/2026
Des.	A.S.B.
Dwn.	A.S.B.
Chk.	W.L.W.

o:\condocs\sidewalk\mills dr-forum sidewalk\design\mills dr sidewalk - dsb sale.dwg