Exhibit A

SCALE: 1"=20'

0 10 20 40

GENERAL NOTES

TRAFFIC CONTROL DEVICES SHALL COMPLY WITH THE MUTCD.

CONTRACTOR SHALL MAINTAIN A MINIMUM LANE WIDTH OF 11' AT ALL TIMES FOR ANY OPEN LANE OF TRAFFIC.

CONTRACTOR SHALL REFER TO THE CURRENT EDITION OF THE MISSOURI MANUAL OF TRAFFIC CONTROL FOR FIELD DIFFICULTIES FOR INFORMATION ON THE PROPER DEPLOYMENT OF TRAFFIC CONTROL DEVICES.

CONTRACTOR SHALL KEEP ALL ADJACENT DRIVEWAYS OPEN AT ALL TIMES.

CONTRACTOR SHALL NOTIFY CITY OF COLUMBIA COMMUNITY DEVELOPMENT THREE WEEKS PRIOR TO ANY CLOSURE WORK ACCORDING TO THIS PLAN. ALL TIMES FOR CLOSURE SHALL BE APPROVED BY THE CITY OF COLUMBIA PRIOR TO IMPLEMENTATION OF THIS PLAN.

CONTRACTOR IS RESPONSIBLE FOR NOTIFYING THE MID MISSOURI OF DAY TECHNICIAN (814-2474), IMMEDIATELY PRIOR TO CLOSURE OF STREET, DURING CONSTRUCTION FOR INSPECTIONS AND AGAIN WHEN WORK IS COMPLETE AND STREET IS REOPENED.

TRAFFIC CONTROL DEVICE LEGEND	
ROAD CLOSED	PLACE STANDARD HIGHWAY SIGN (MUTCD SIGN # R11-2 SHOULD READ "ROAD CLOSED"). SIGN SHALL BE 24" X 18" MIN.
ROAD CLOSED TO THRU TRAFFIC	PLACE STANDARD HIGHWAY SIGN (MUTCD SIGN # R11-4 SHOULD READ "ROAD CLOSED TO THRU TRAFFIC"). SIGN SHALL BE 24" X 18" MIN.
SIDEWALK CLOSED AHEAD CROSS HERE	PLACE STANDARD HIGHWAY SIGN (MUTCD SIGN # R9-11L/R SHOULD READ "SIDEWALK CLOSED AHEAD CROSS HERE"). SIGN SHALL BE 24" X 18" MIN.
SIDEWALK CLOSED	PLACE STANDARD HIGHWAY SIGN (MUTCD SIGN # R9-9 SHOULD READ "SIDEWALK CLOSED"). SIGN SHALL BE 24" X 18" MIN.

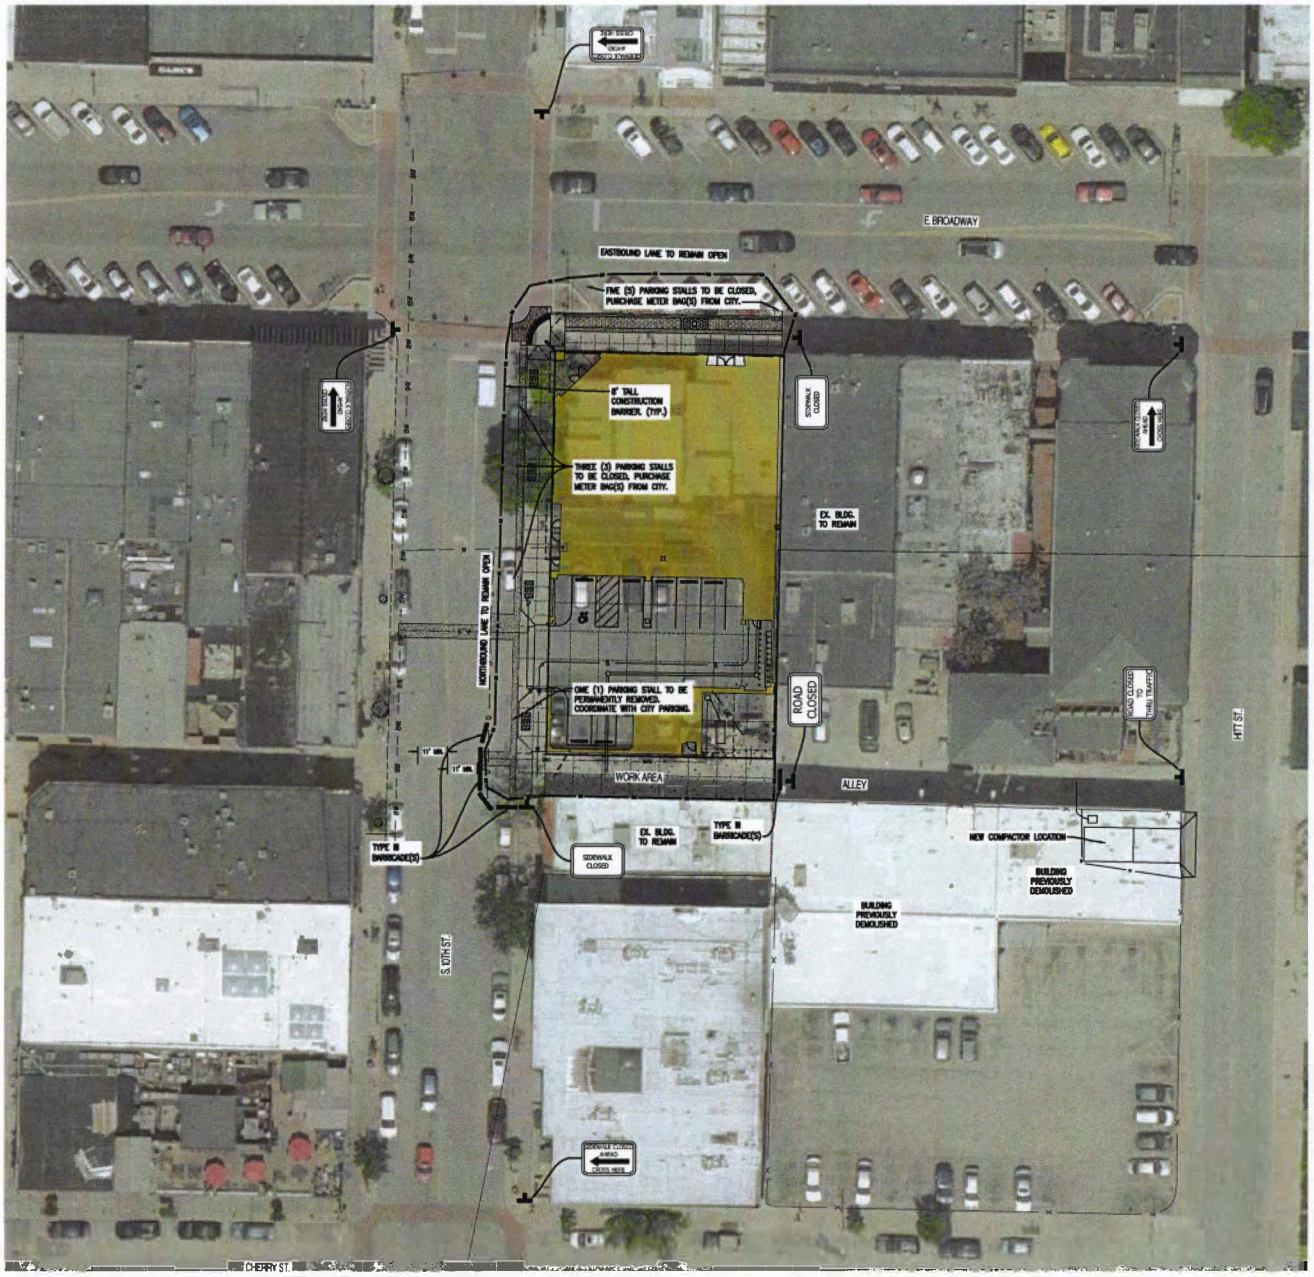

REVISIONS:

NO.	DESCR.	DATE
1		10/07/2022
2		10/07/2022

THIS SHEET HAS BEEN SIGNED SEALED AND DATED ELECTRONICALLY

STATE OF MISSOURI — ANDREW T. GREENE — MO LICENSE-2020000043 — PROFESSIONAL ENGINEER

ANDREW T. GREENE
MO LICENSE-2020000043

PREPARED BY:
CROCKETT ENGINEERING CONSULTANTS
Date & Time Stamp Below
(573) 447-0287
www.crockettengineering.com
Corporate Certificate of Authority
Missouri Certificate of Authority
#2003000365

OWNER:
1000 E BROADWAY LLC.
4400 FLAT BRANCH
COLUMBIA, MO 65201
COLUMBIA, MO 65201

TENTH & BROADWAY APARTMENTS
1000 EAST BROADWAY
COLUMBIA, BOONE COUNTY, MISSOURI

DRAWING INCLUDES:

TRAFFIC CONTROL PLAN - LONG TERM

DESIGNED: ATG
DRAWN: ATG
PROJECT NO: 210526
SHEET: CE 7

V:\2021\210526 - 10th and Broadway Improvements\CAD\CDD Plan\Construction Permit\210526 Traffic Control Basic.dwg