Exhibit B
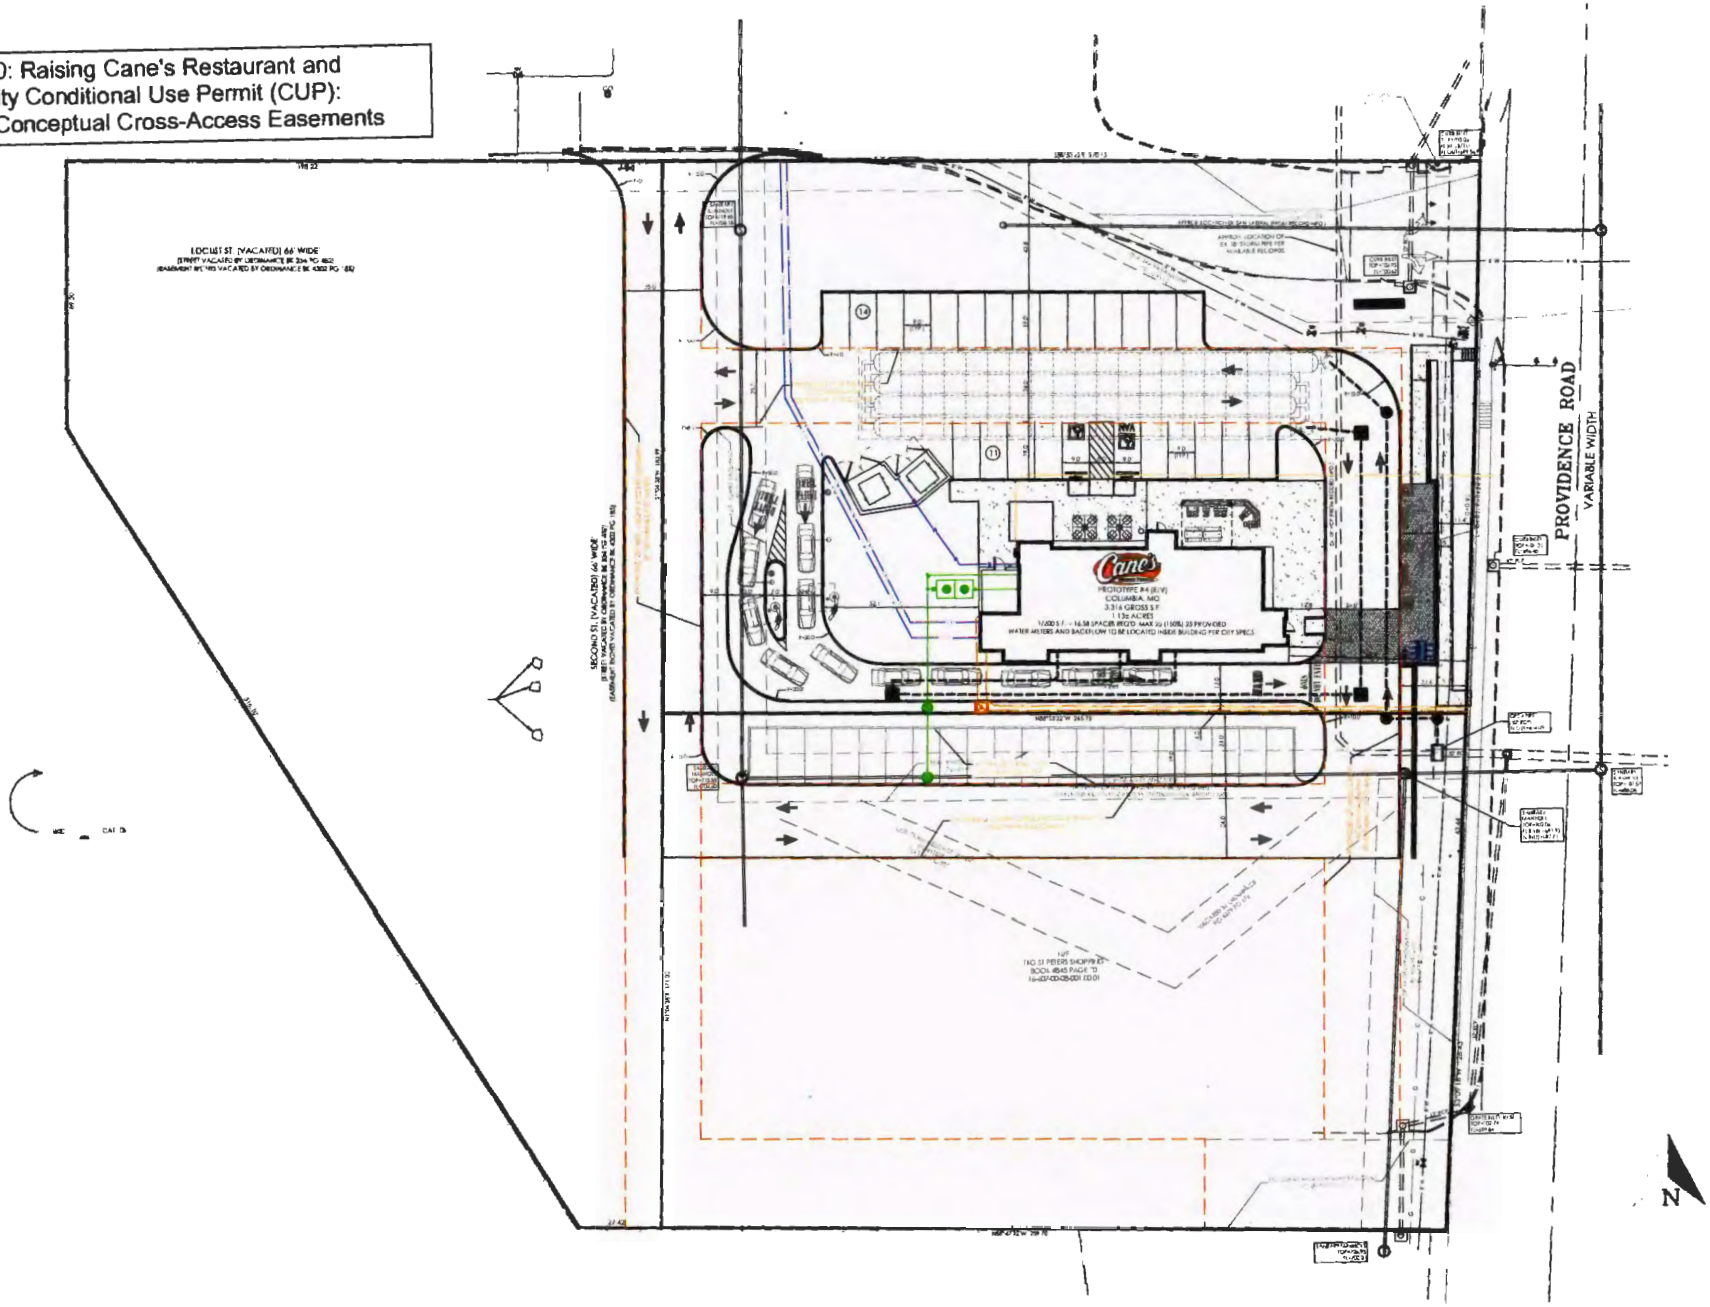
Case #06-2020: Raising Cane's Restaurant and Drive-Up Facility Conditional Use Permit (CUP): Site Plan and Conceptual Cross-Access Easements