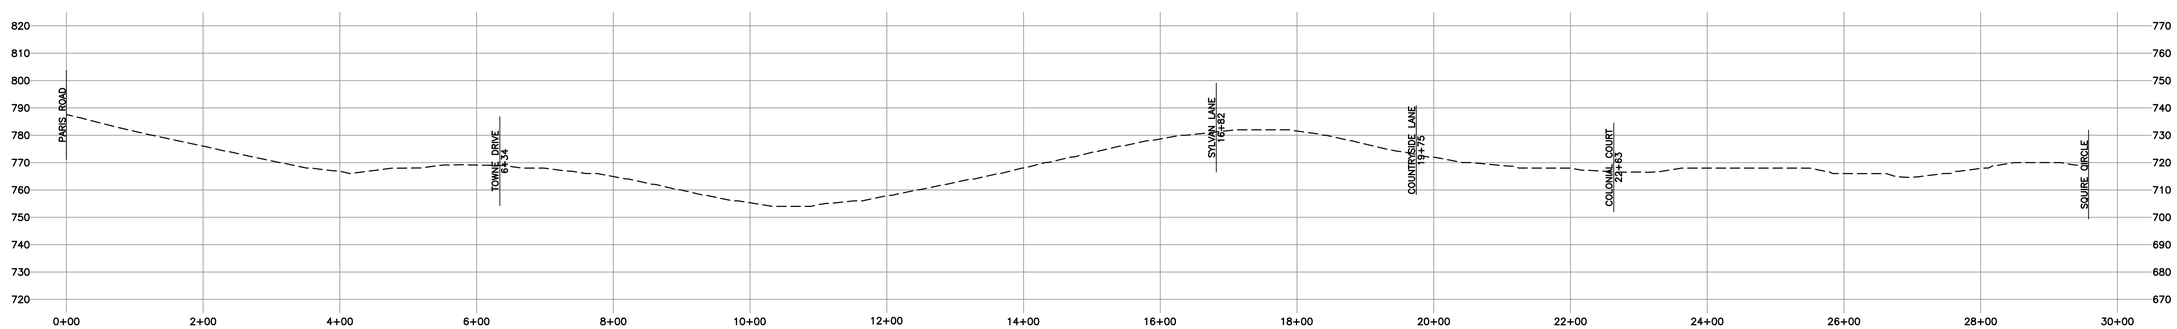

No.	Date	By	Revision

WHITEGATE TRAFFIC CALMING

Whitegate Plan Profile - Street Profile

Provide safe, sustainable Infrastructure that promotes positive communities.

701 East Broadway
P.O. Box 6015
Columbia, MO 65205
(573) 875-2489

city of Columbia

Shane Steven Creech
Registered Professional Engineer
PE-2007011061

File No.	26TC01
Scale:	1" = 100'
Date:	11/13/2025
Des.	B.R.K.
Dwn.	B.R.K.
Chk.	J.D.R.

Sheet 1 of 1

o:\cadproj\traffic\calming\whitegate\whitegate plan profile.dwg