EXHIBIT B

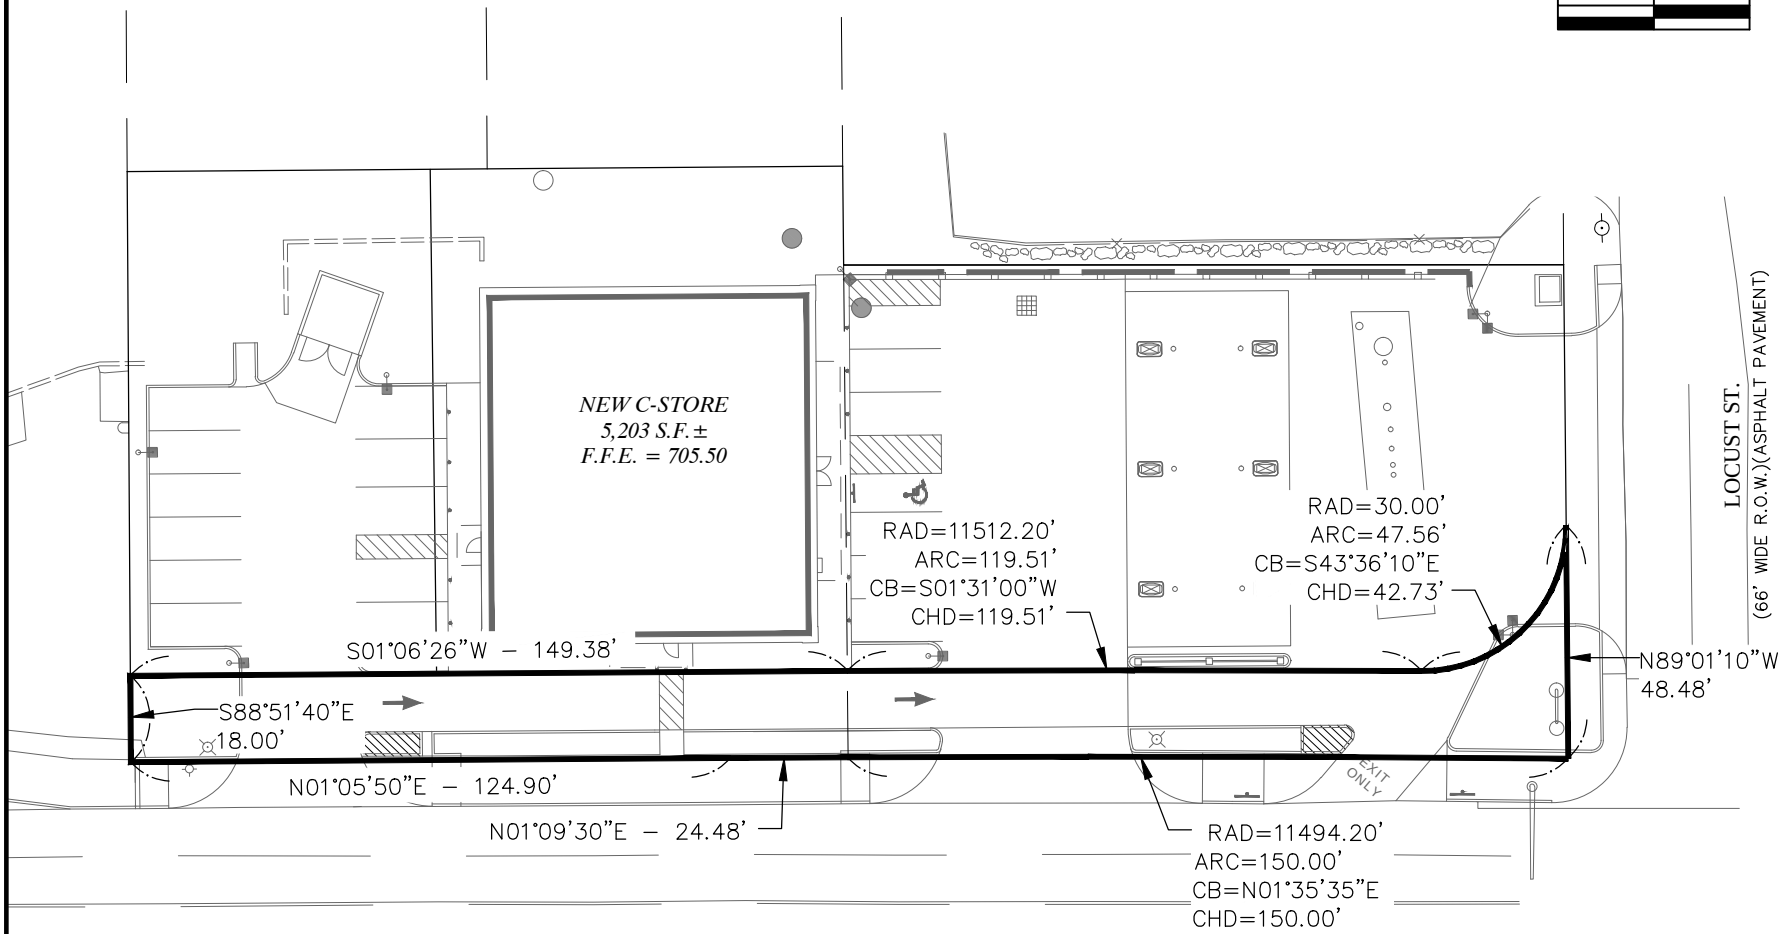

0 20 40

OCHRAN
530A E. Independence Dr.
Union, Missouri 63084
636-584-0540 (tel.)
636-584-0512 (fax)
mail@ochranengr.com
• Civil Engineering
• Land Surveying
• Architecture
• Site Development
• General Consulting
• Master Planning

Three working days prior to the start of any excavation or demolition, contractor shall call 1-800-DIG-RITE for utility location information.

All OSHA rules & regulations established for the type of construction required by these plans shall be strictly followed (ie. Trenching, Blasting, etc.)

RIGHT-OF-WAY EXHIBIT
MPC STATION #94
COLUMBIA, MISSOURI

DATE:	REVISION:	DWN. BY:	APP'D. BY:

DWN. BY: JMM
APP'D. BY: JDF
DATE: SEPT. 01, 2021
SCALE: 1" = 40'
PROJ. NO: 19-7981
DWG. NO: EX. B

EXHIBIT B

DWG NAME: F:\19-7981 - MPC ZX Store #94 - Columbia, MO\AutoCad Drawings\7981 - Exhibits\EXHIBIT B - RIGHT-OF-WAY EXHIBIT.dwg LAYOUT TAB: EXHIBIT B PLOTTED ON: Sep 01, 2021 - 4:23pm PLOTTED BY: jmeyer