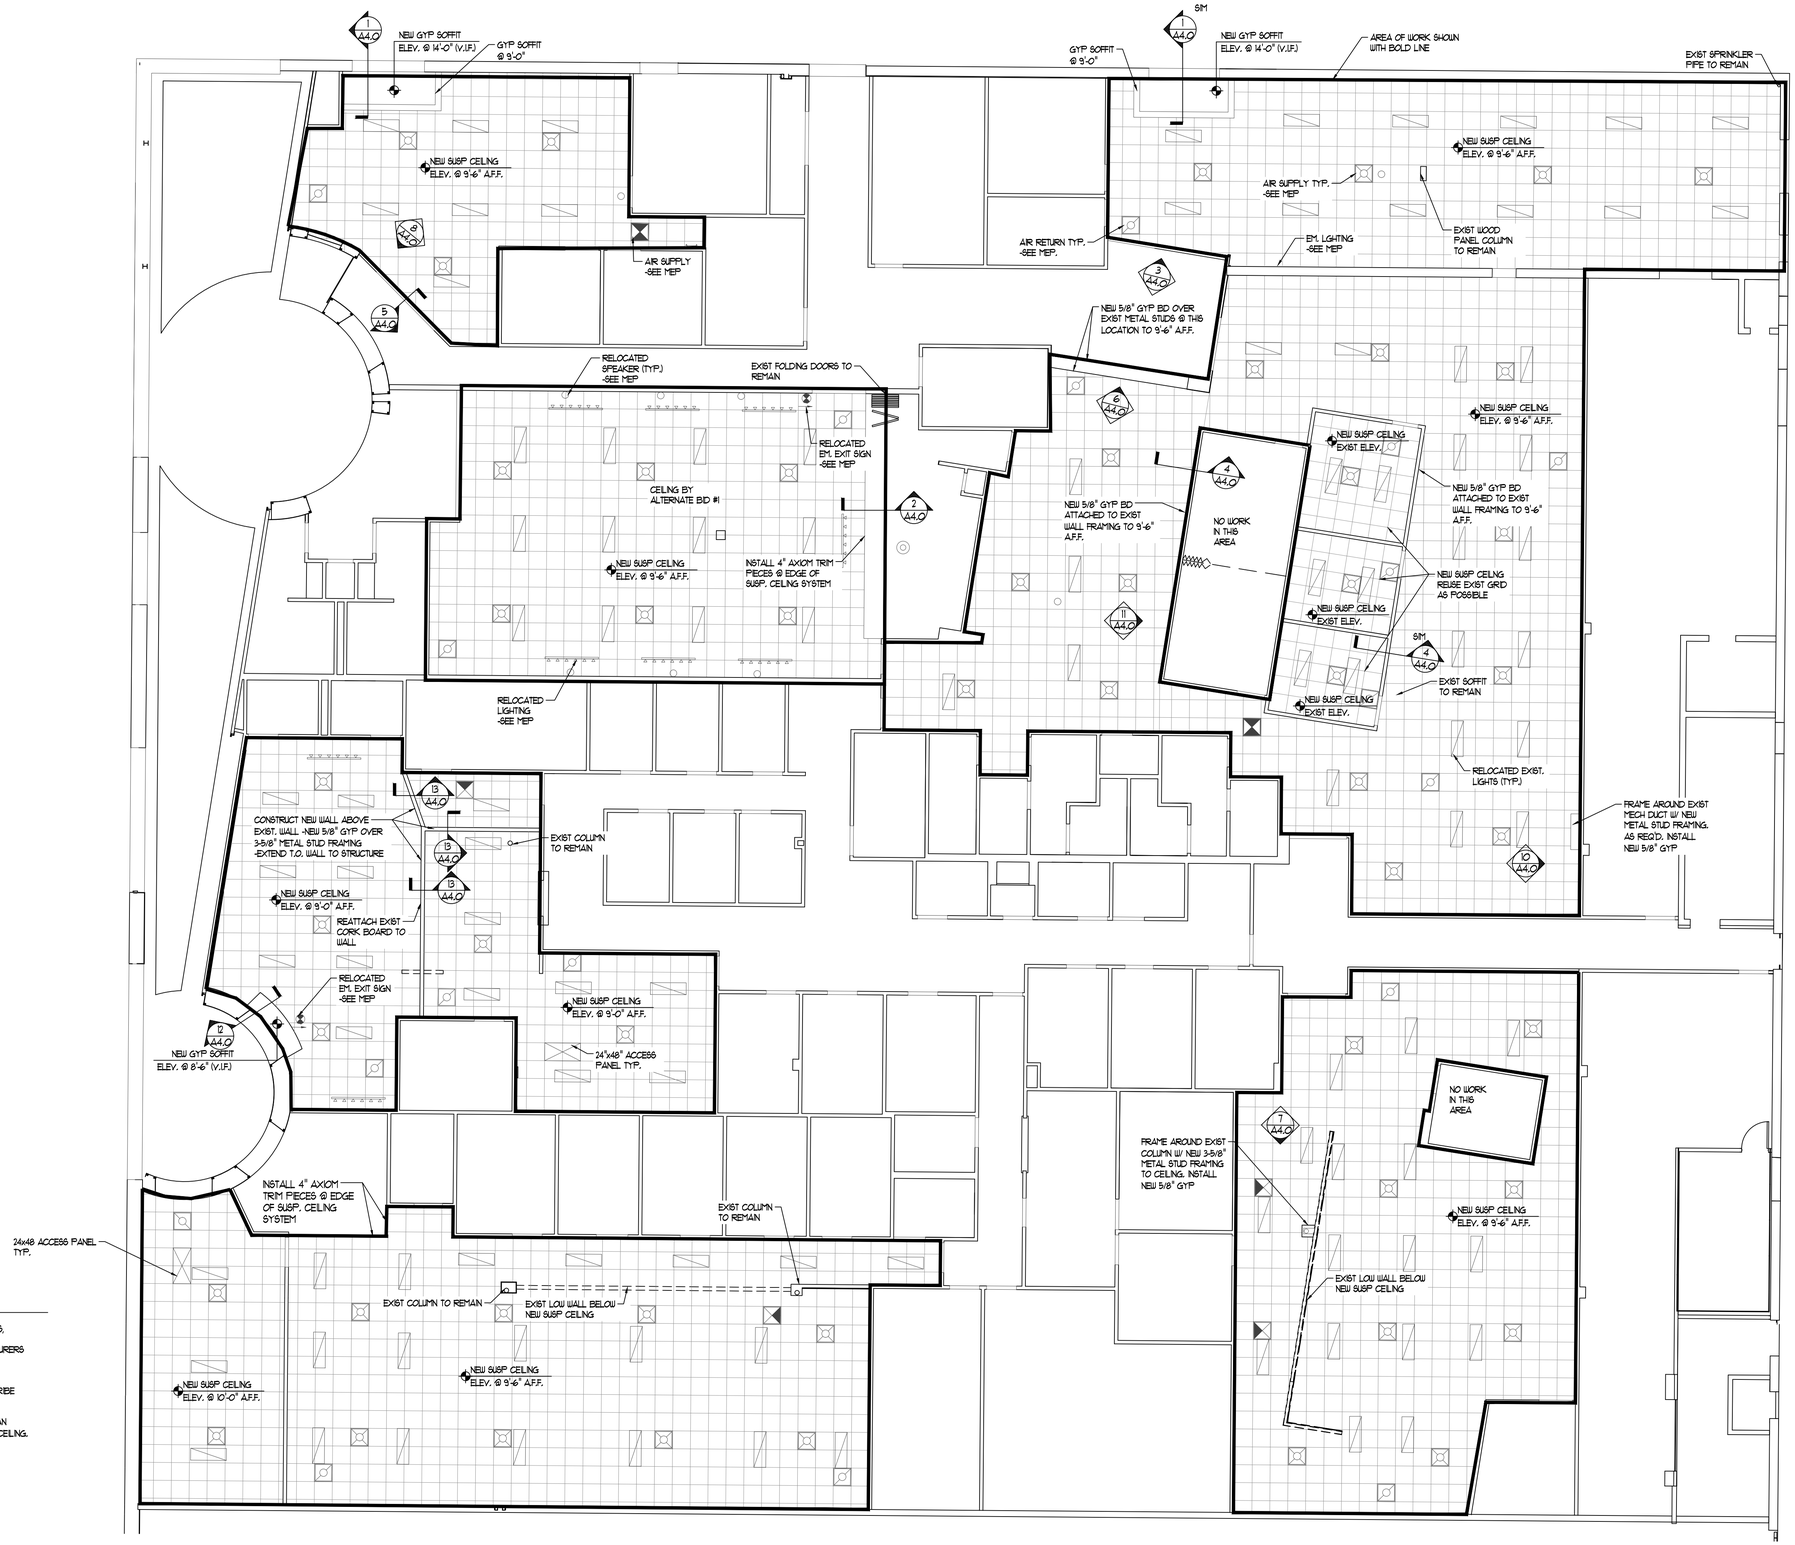

CEILING NOTES:

1. LIGHTS & DIFFUSERS SHOWN FOR REFERENCE ONLY. SEE MEP FOR DETAIL.
2. SUSPENDED CEILING SYSTEM TO BE 2x2 WHITE 9/16" GRID WITH WHITE TEGULAR TILES, SIMILAR TO ARMSTRONG FINE FISSURE
3. INSTALL MATERIAL AND SUSPENSION SYSTEM IN ACCORDANCE WITH THE MANUFACTURERS RECOMMENDATIONS.
4. COORDINATE INSTALLATION WITH MECHANICAL AND ELECTRICAL WORK TO ENSURE PROPER LOCATION AND ANCHORAGE.
5. MEASURE AND LAYOUT CEILING SYSTEM TO AVOID LESS THAN HALF TILE UNITS. SCRIBE AND CUT TILES TO FIT ACCURATELY.
6. VERIFY ALL NEW SUSPENDED CEILING HEIGHTS IN FIELD.
7. ALL RELOCATED LIGHTS ARE TO BE HUNG FROM THE EXISTING STRUCTURE AND RAN THROUGH THE NEW SUSPENDED CEILING TO BE HUNG 1'-0" BELOW THE SUSPENDED CEILING.

TOTAL S.F. =12,750 S.F. W/ 800 S.F. ALT BID

1 A3.0 REFLECTED CEILING PLAN

SCALE: 1/8"=1'-0"

NORTH ARROW

THIS DOCUMENT IS THE PROPERTY OF THE ARCHITECT AND MAY NOT BE REPRODUCED

SIMON ASSOCIATES INC.
ARCHITECTURE
210 Park Avenue Columbia, Missouri Phone: 573-874-1818 Fax: 573-499-0687

JOHN PAUL SIMON A-4668 3/26/18 REGISTERED ARCHITECT

COLUMBIA HEALTH DEPT. CEILING RENOVATION

COLUMBIA, MO

1005 W WORLEY ST

REVISIONS:

A3.0

DATE ISSUED: 3/26/18