Exhibit B

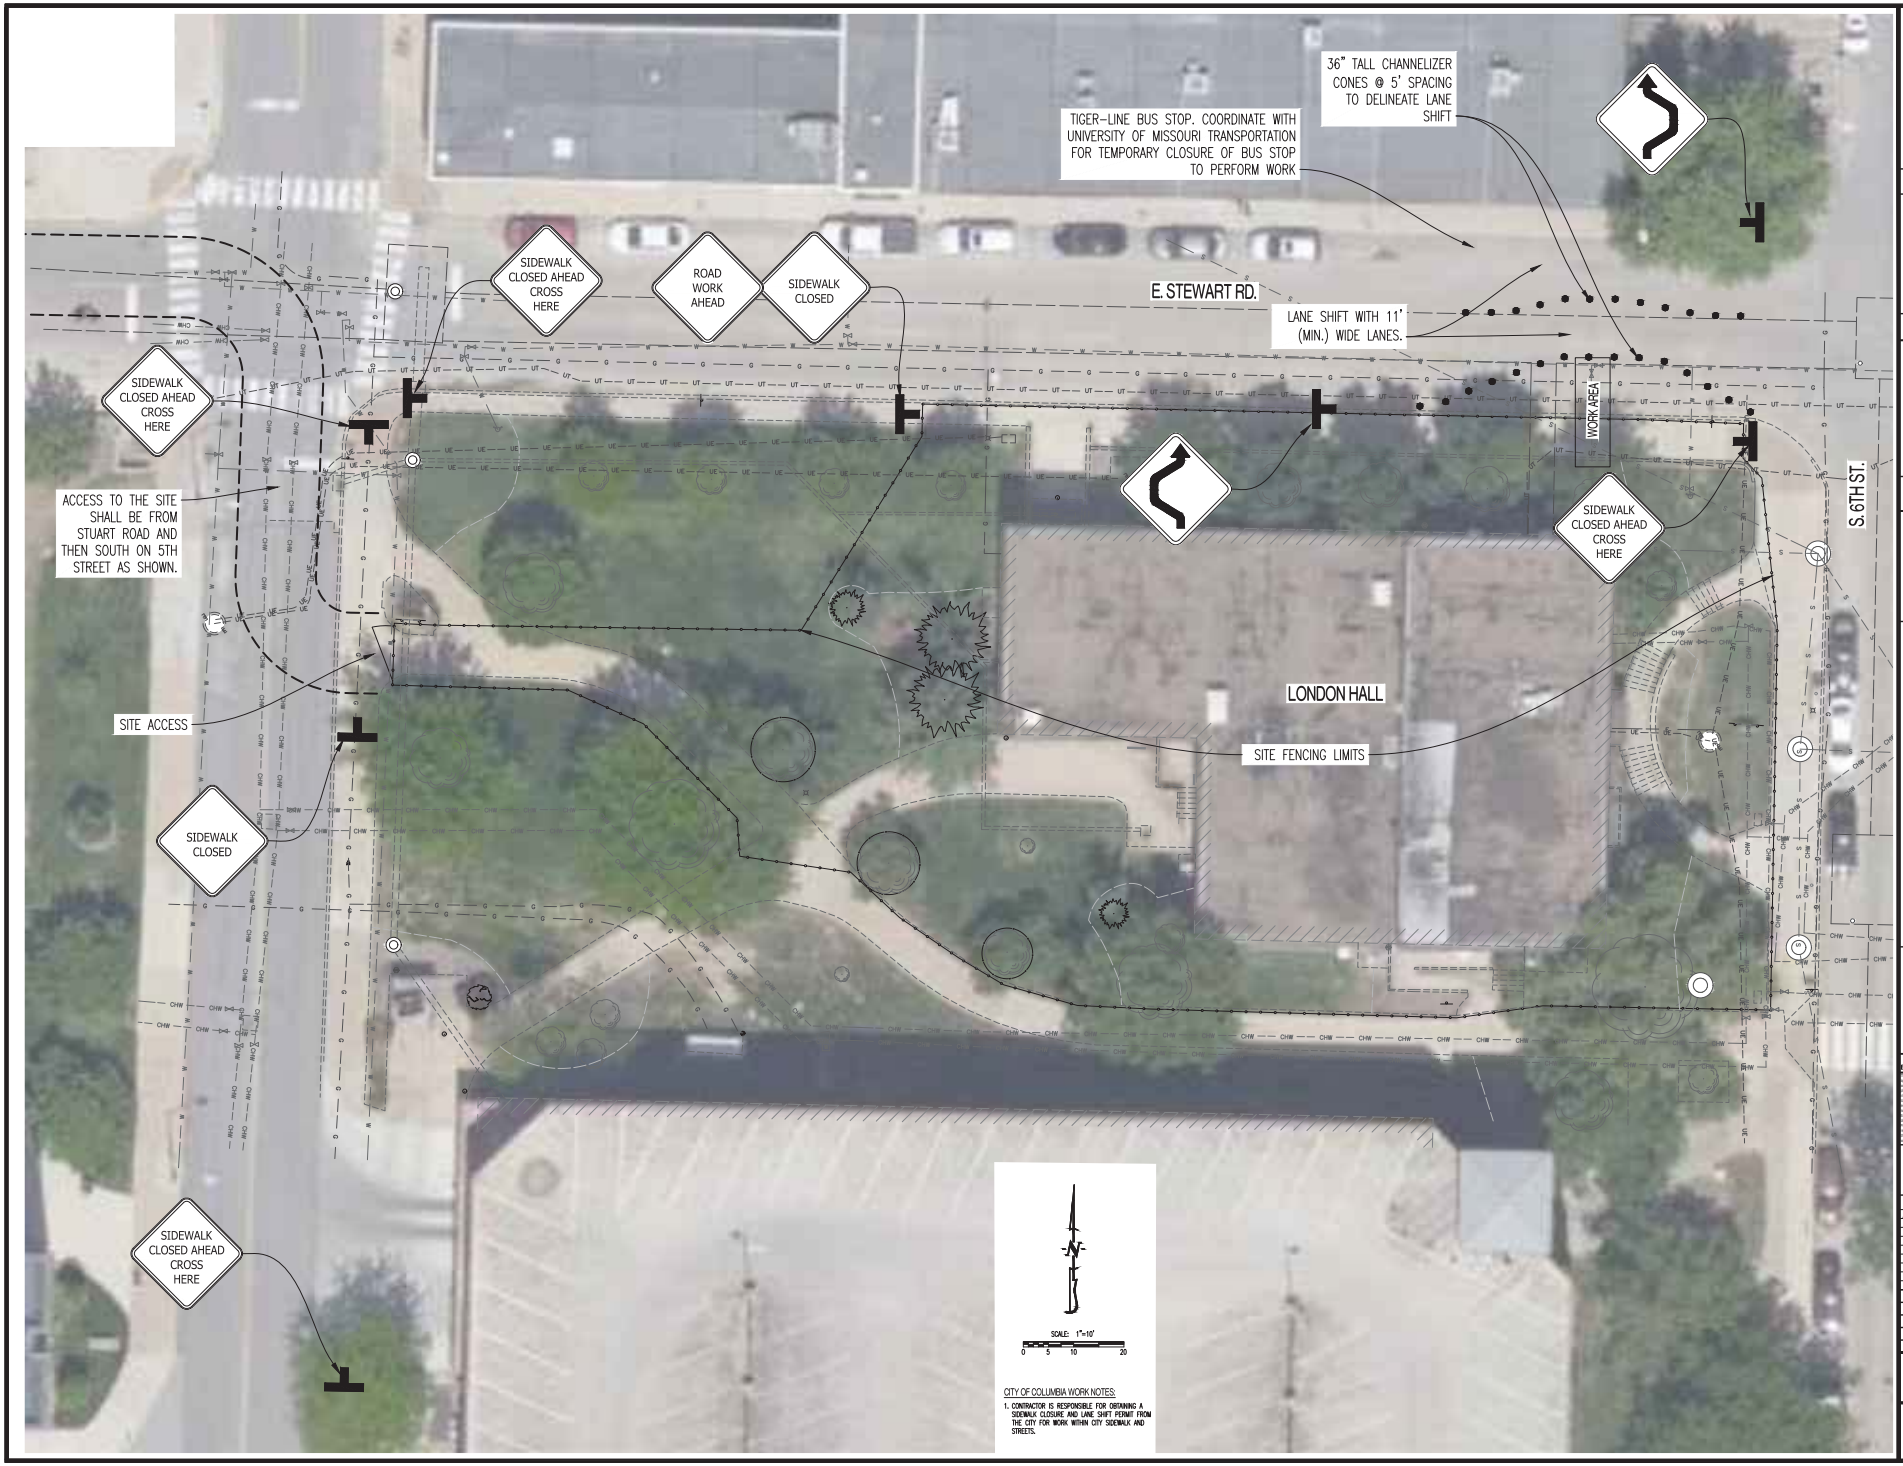

Ross & Baruzzini
ROSS & BARUZZINI
MISSOURI STATE CERTIFICATE OF AUTHORITY #000148
SOA
MISSOURI STATE CERTIFICATE OF AUTHORITY #000828
CROCKETT ENGINEERING CONSULTANTS, LLC
MISSOURI STATE CERTIFICATE OF AUTHORITY #2000151301

UNIVERSITY OF MISSOURI
VL BUILDING DEMOLITION
UM PROJECT NUMBER CP210951
COLUMBIA, MISSOURI

ANDREW T. GREENE
ENG. LIC. NO. PE-2020000043

WHEN THIS DRAWING IS REPRODUCED AT ORIGINAL SCALE THIS BAR = 1 INCH
1 INCH

REVISIONS:

△	DATE	DESCRIPTION

DESIGNED BY:
CHECKED BY:
MU PROJ. NO.: CP210951
RB PROJ. NO.: 001084.000
ISSUE DATE: 03/07/2022

DRAWING TITLE:
LONDON HALL ACCESS AND CLOSURE PLAN

DRAWING NO.:
C502