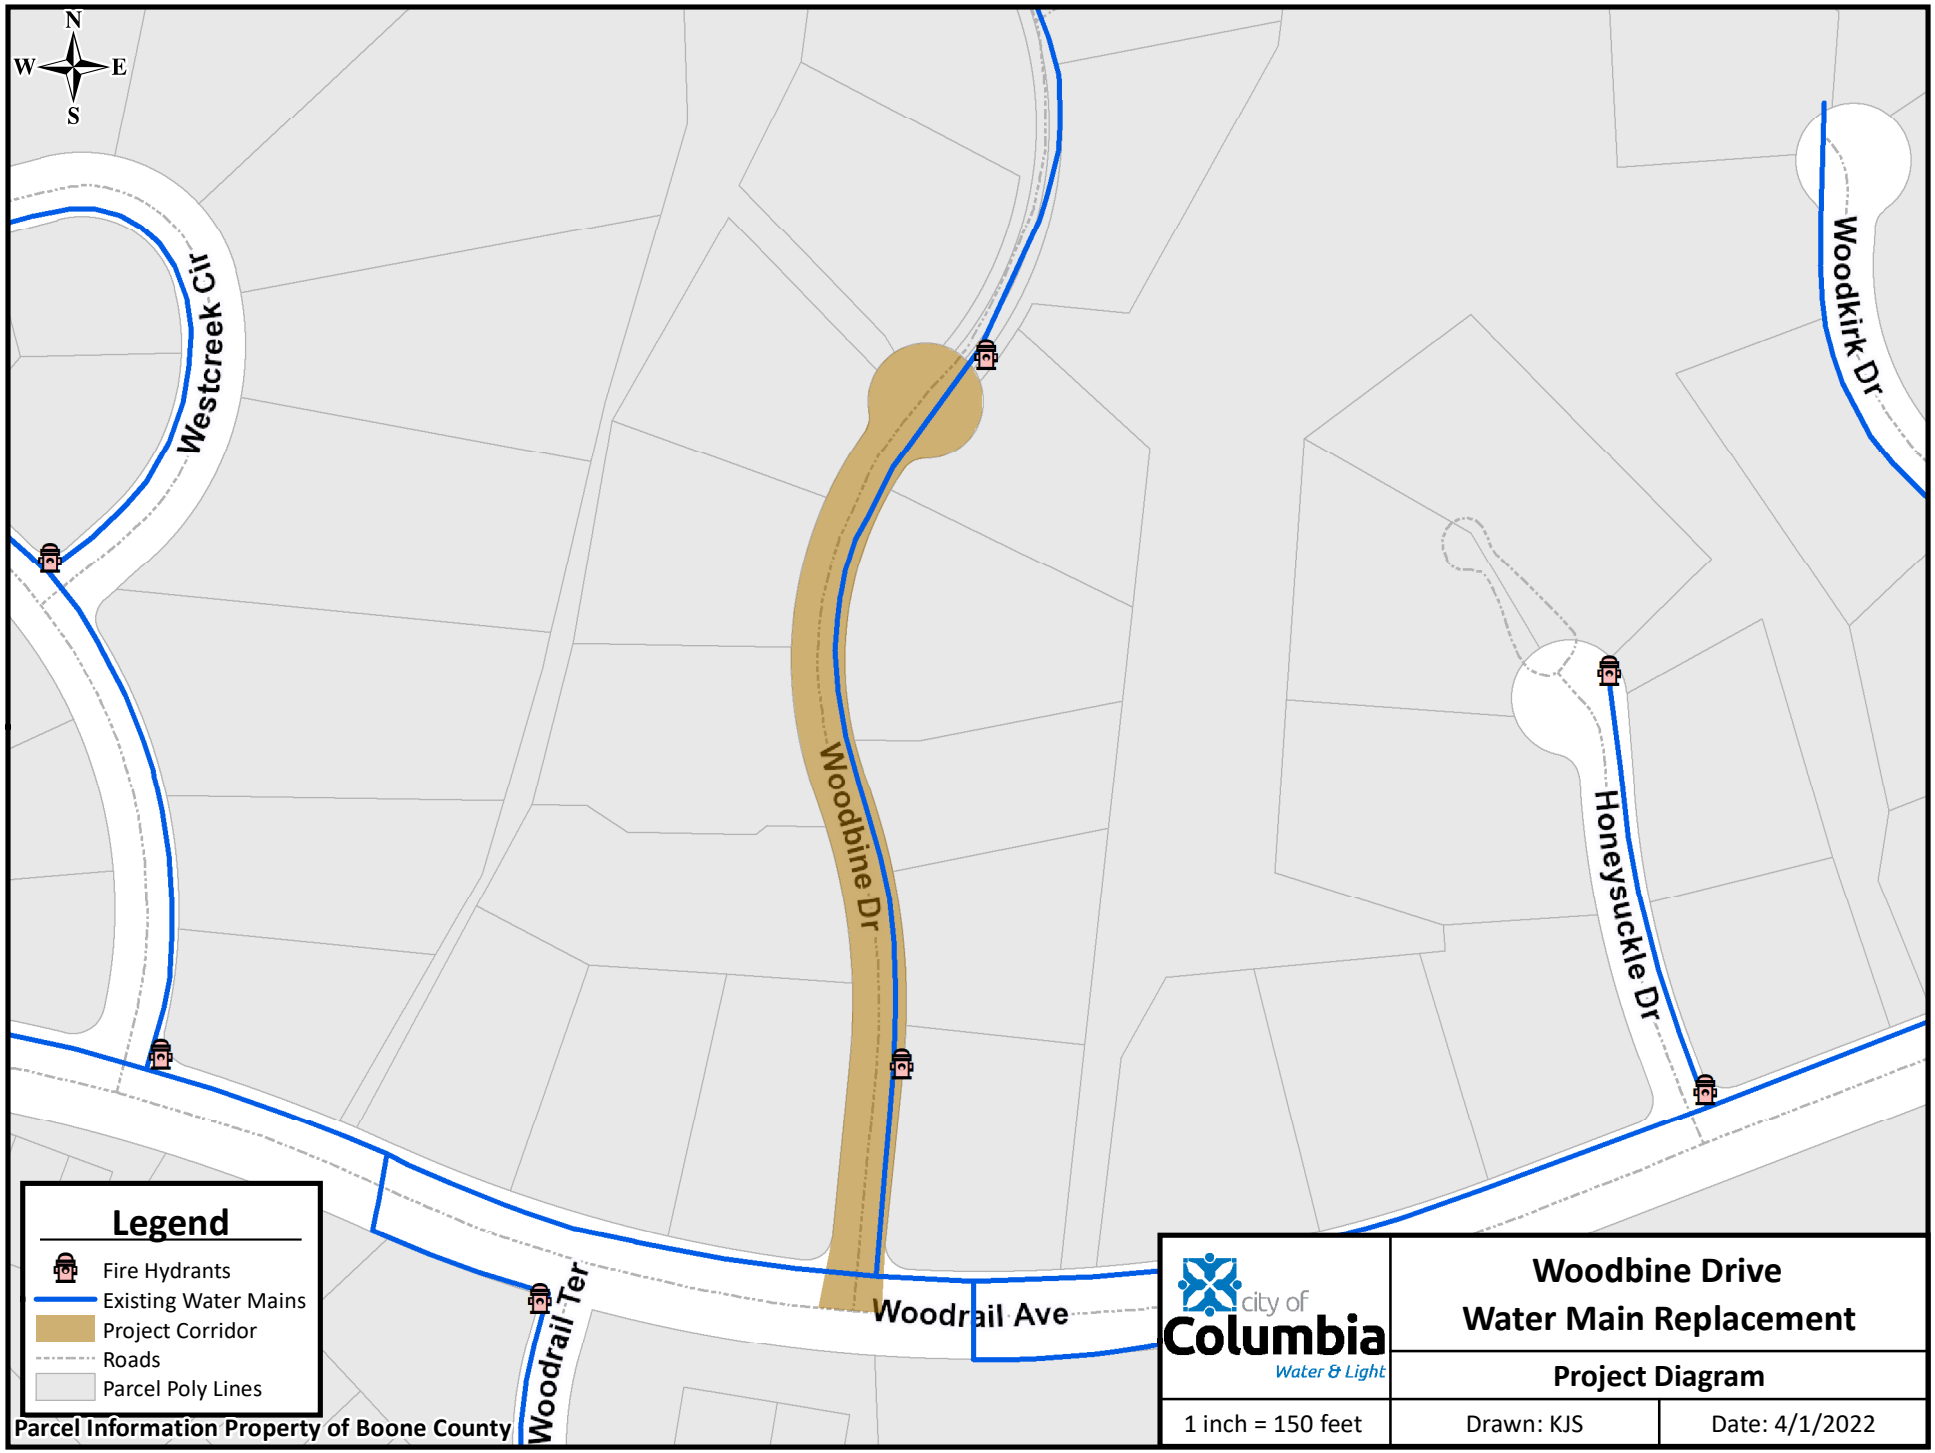
N
W
E
S
Westcreek Cir
Woodbine Dr
Woodkirk Dr
Honeysuckle Dr
Woodrail Ter
Woodrail Ave
Legend
Fire Hydrants
Existing Water Mains
Project Corridor
Roads
Parcel Poly Lines
Parcel Information Property of Boone County
city of Columbia Water & Light
Woodbine Drive
Water Main Replacement
Project Diagram
1 inch = 150 feet
Drawn: KJS
Date: 4/1/2022