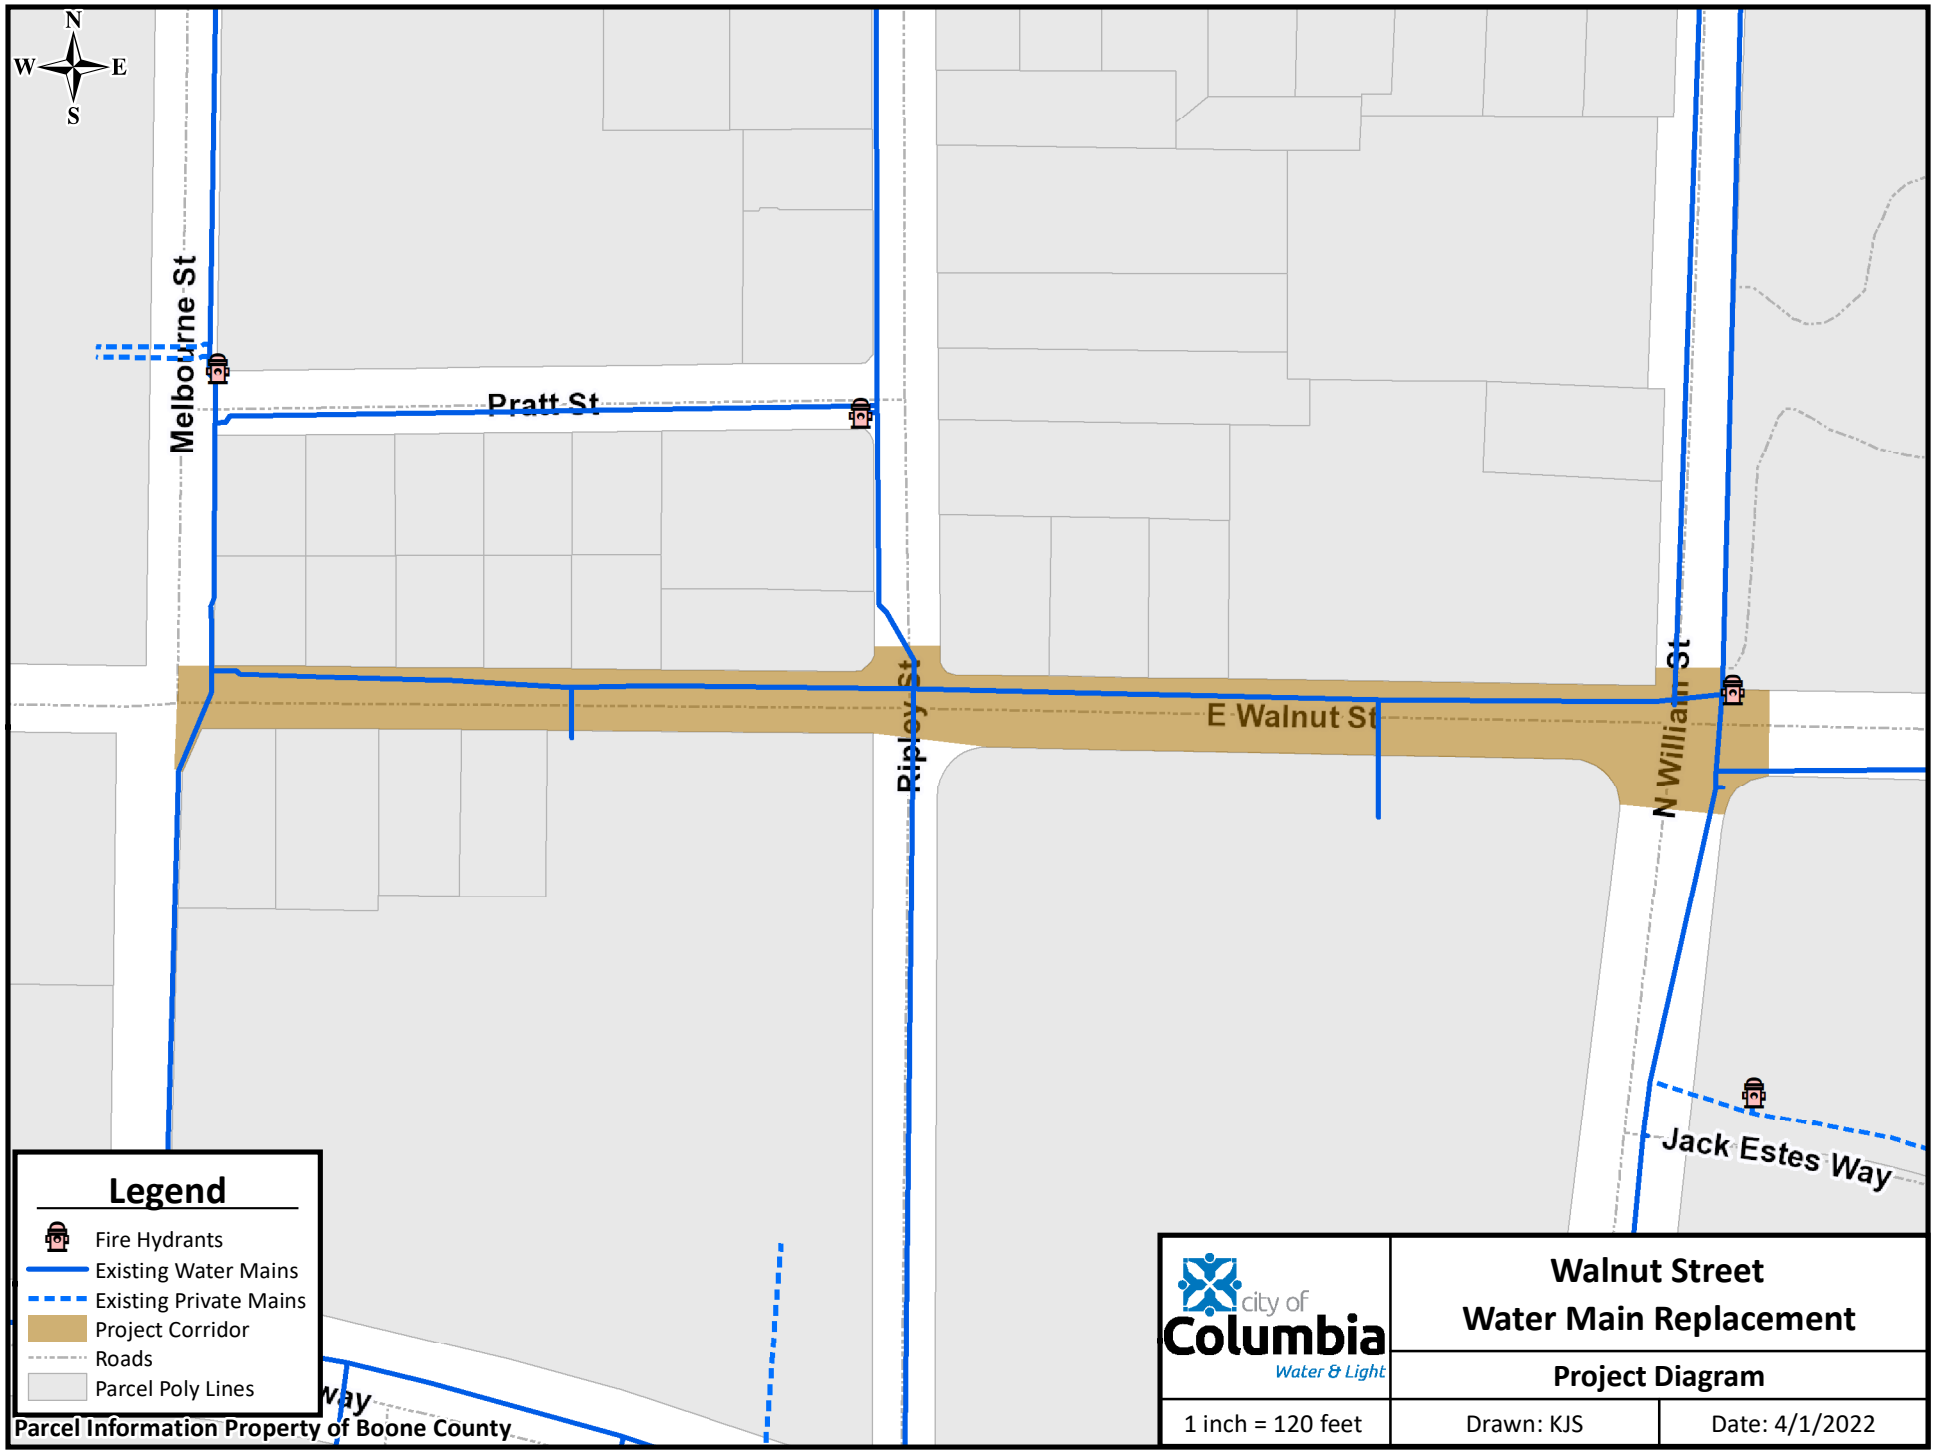
N
W
E
S
Melbourne St
Pratt St
Ripley St
E Walnut St
N William St
Jack Estes Way
Legend
Fire Hydrants
Existing Water Mains
Existing Private Mains
Project Corridor
Roads
Parcel Poly Lines
Parcel Information Property of Boone County
city of Columbia
Water & Light
Walnut Street
Water Main Replacement
Project Diagram
1 inch = 120 feet
Drawn: KJS
Date: 4/1/2022