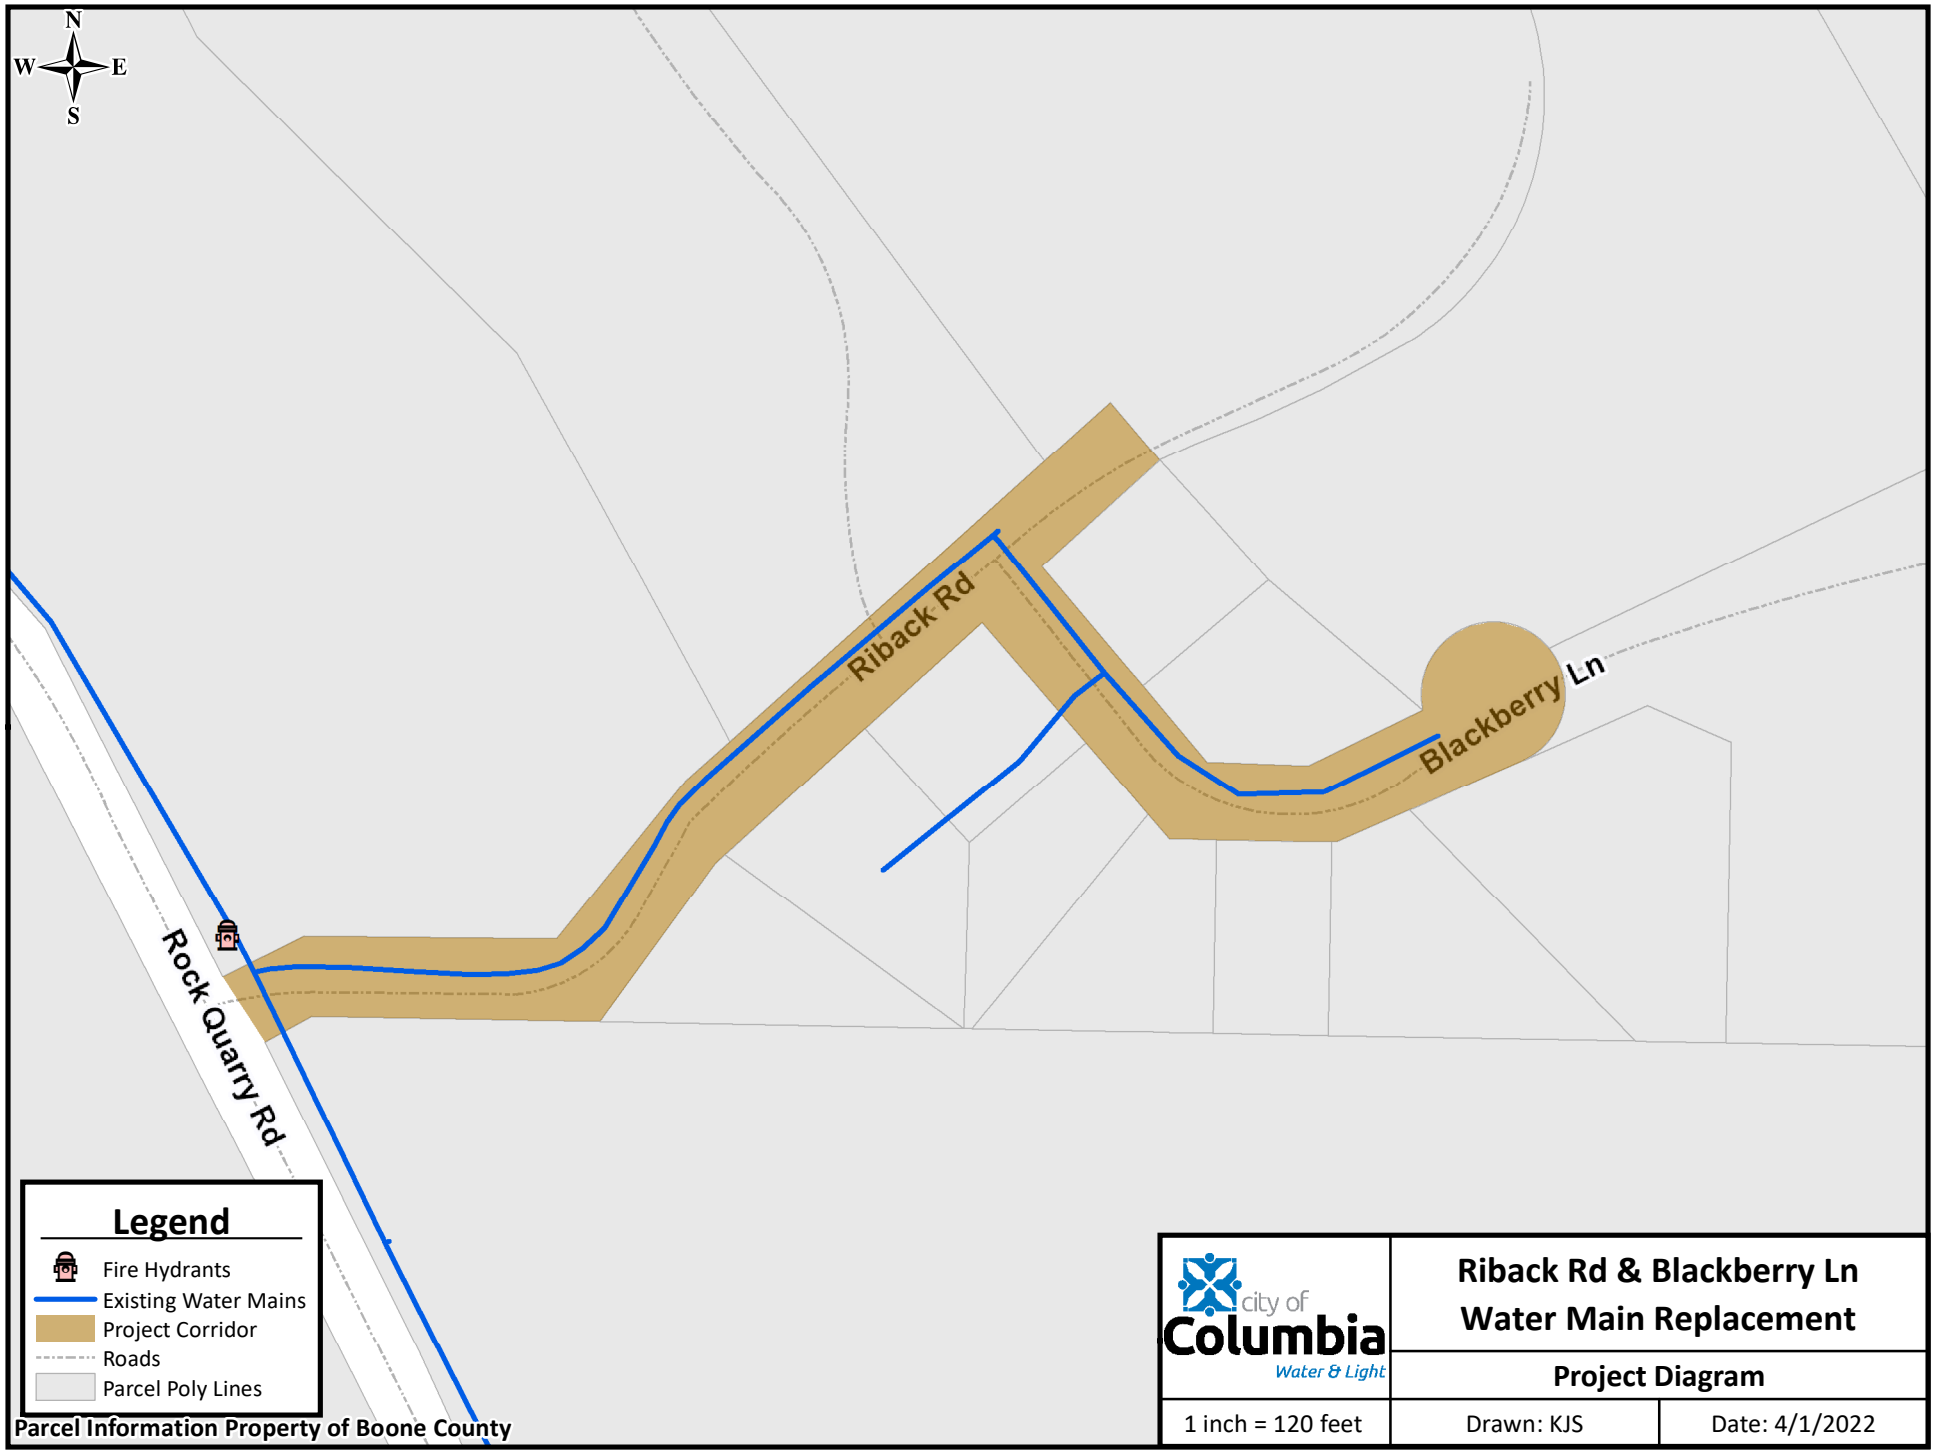
N
W
E
S
Riback Rd
Blackberry Ln
Rock Quarry Rd
Legend
Fire Hydrants
Existing Water Mains
Project Corridor
Roads
Parcel Poly Lines
Parcel Information Property of Boone County
city of Columbia Water & Light
Riback Rd & Blackberry Ln
Water Main Replacement
Project Diagram
1 inch = 120 feet
Drawn: KJS
Date: 4/1/2022