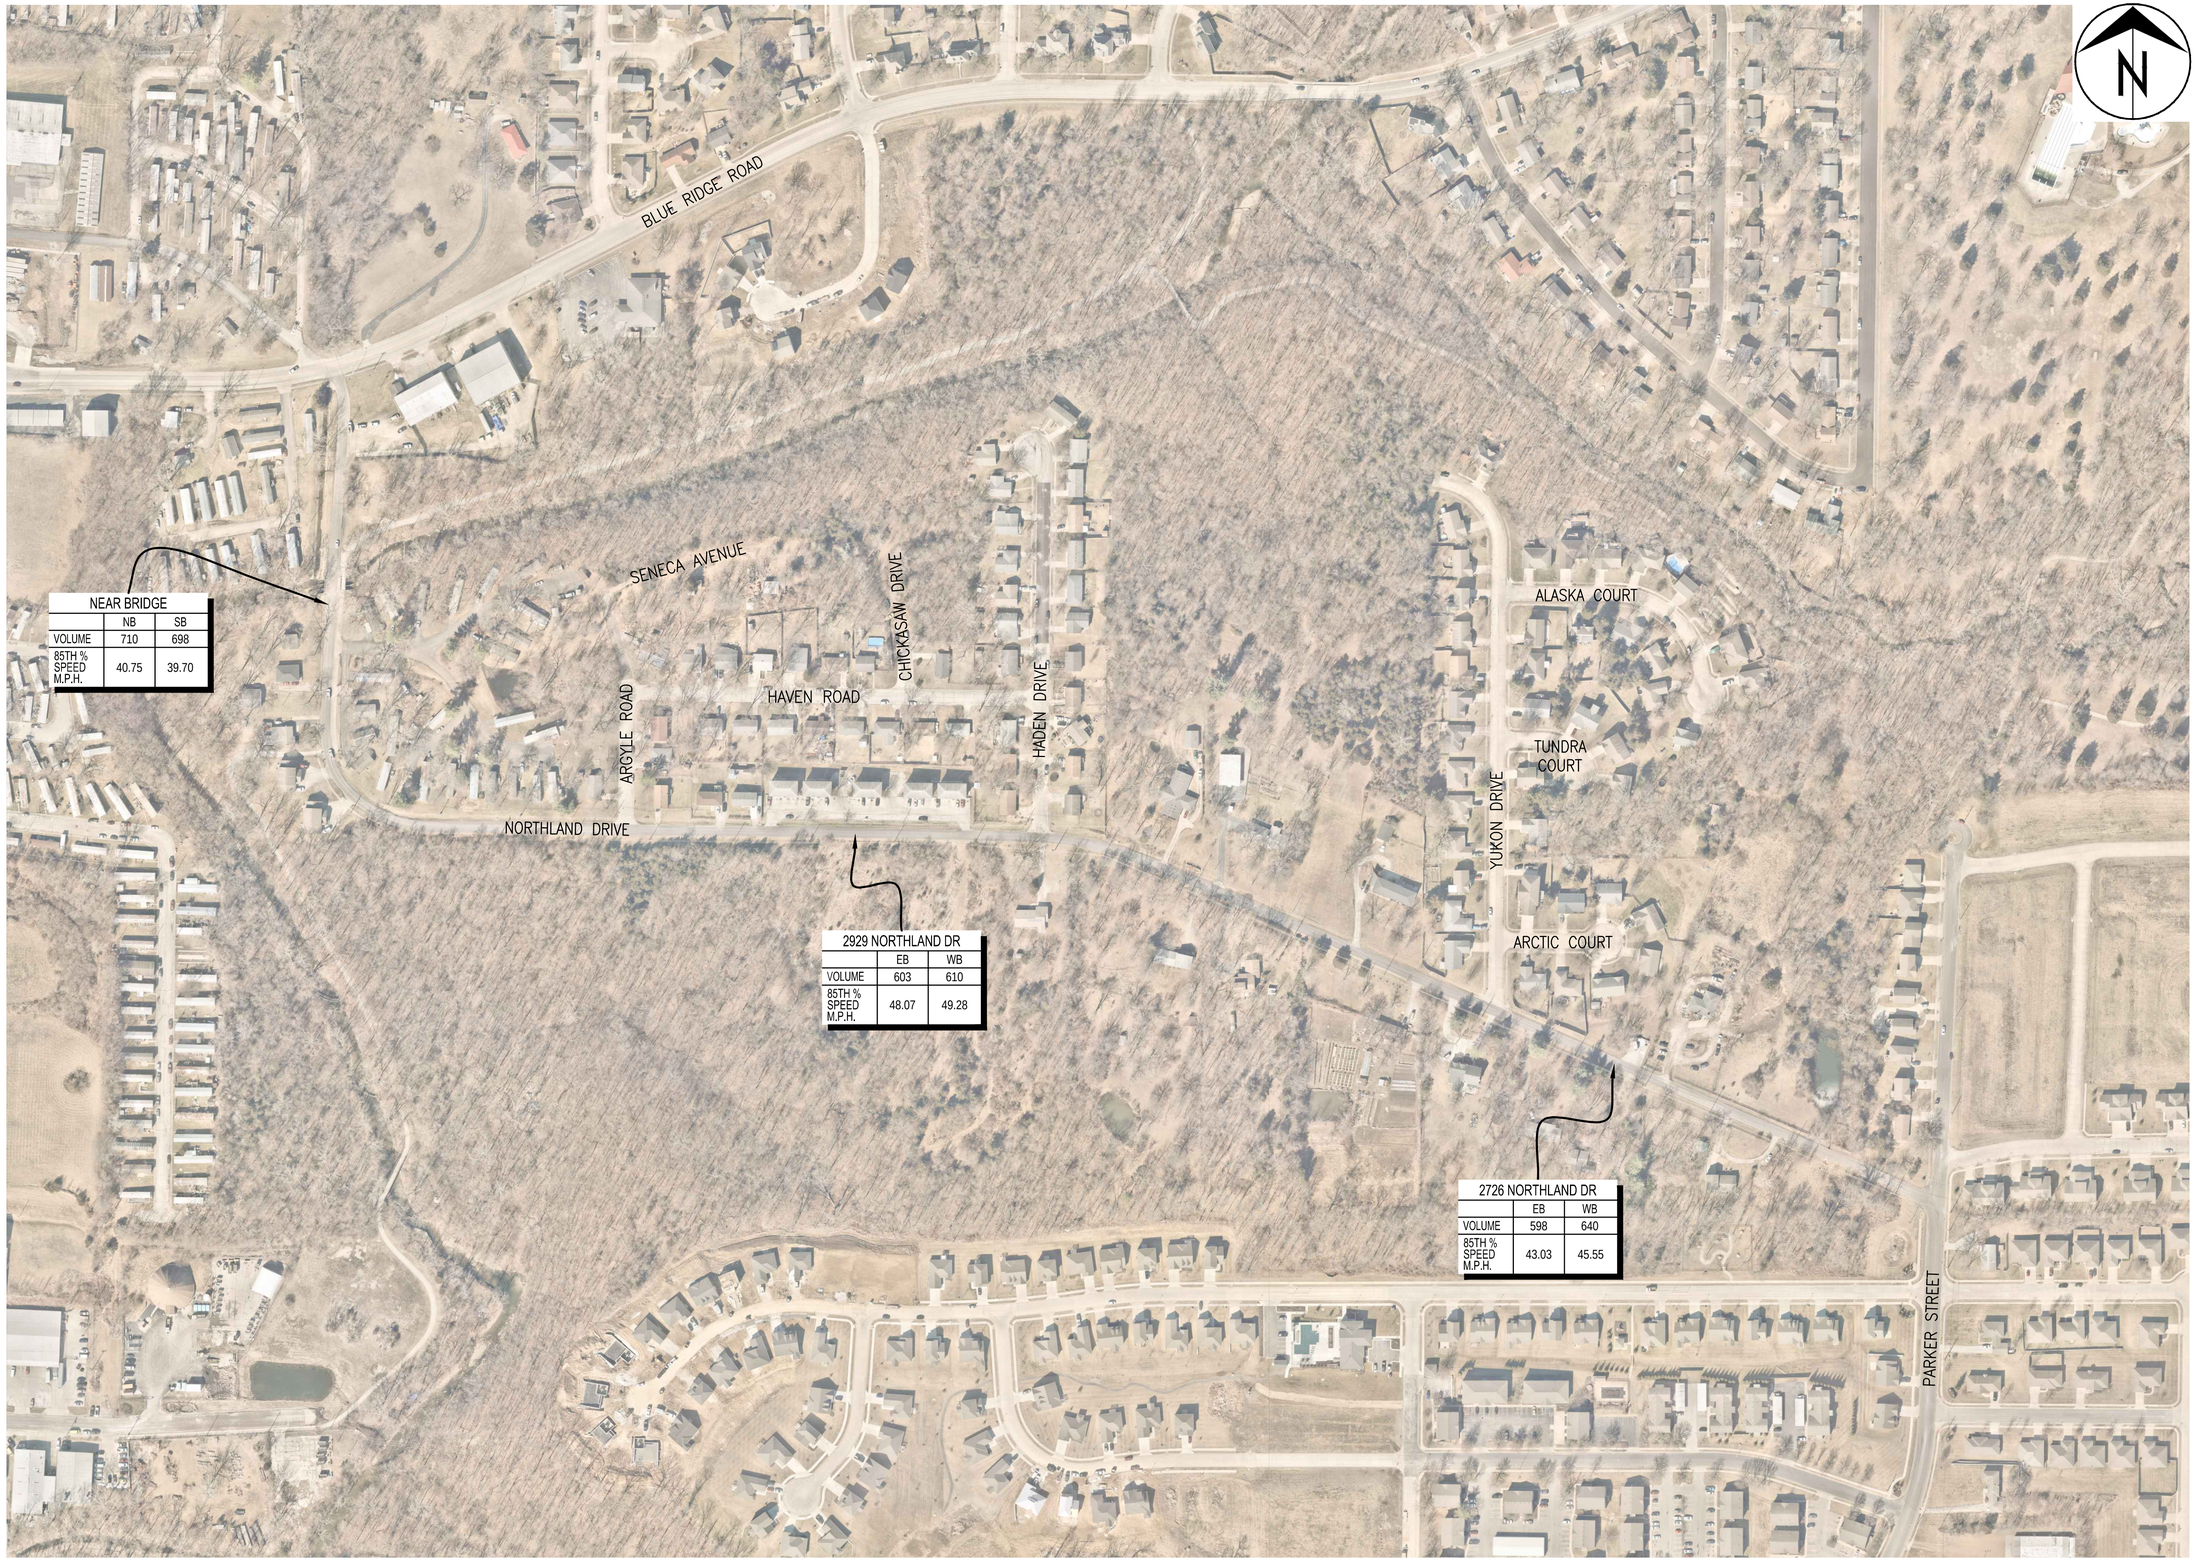

NEAR BRIDGE

	NB	SB
VOLUME	710	698
85TH % SPEED M.P.H.	40.75	39.70

2929 NORTHLAND DR

	EB	WB
VOLUME	603	610
85TH % SPEED M.P.H.	48.07	49.28

2726 NORTHLAND DR

	EB	WB
VOLUME	598	640
85TH % SPEED M.P.H.	43.03	45.55

No.	Date	By	Revision

NORTHLAND DRIVE TRAFFIC CALMING

Speed and Volume Data

Mission
Provide safe, sustainable infrastructure that promotes positive communities.

701 East Broadway
P.O. Box 6015
Columbia, MO 65205
(573) 875-2489

city of Columbia Public Works

Shane Steven Creech
Registered Professional Engineer
PE-2007011061

File No.	
Scale:	1" = 150'
Date:	4/5/2023
Des.	
Dwn.	A.S.B.
Chk.	

Sheet 1 of 1

o:\coddproj\traffic\calming\northland dr\northland drive traffic calming.dwg

2015 Orthophoto Source: Boone County Assessor