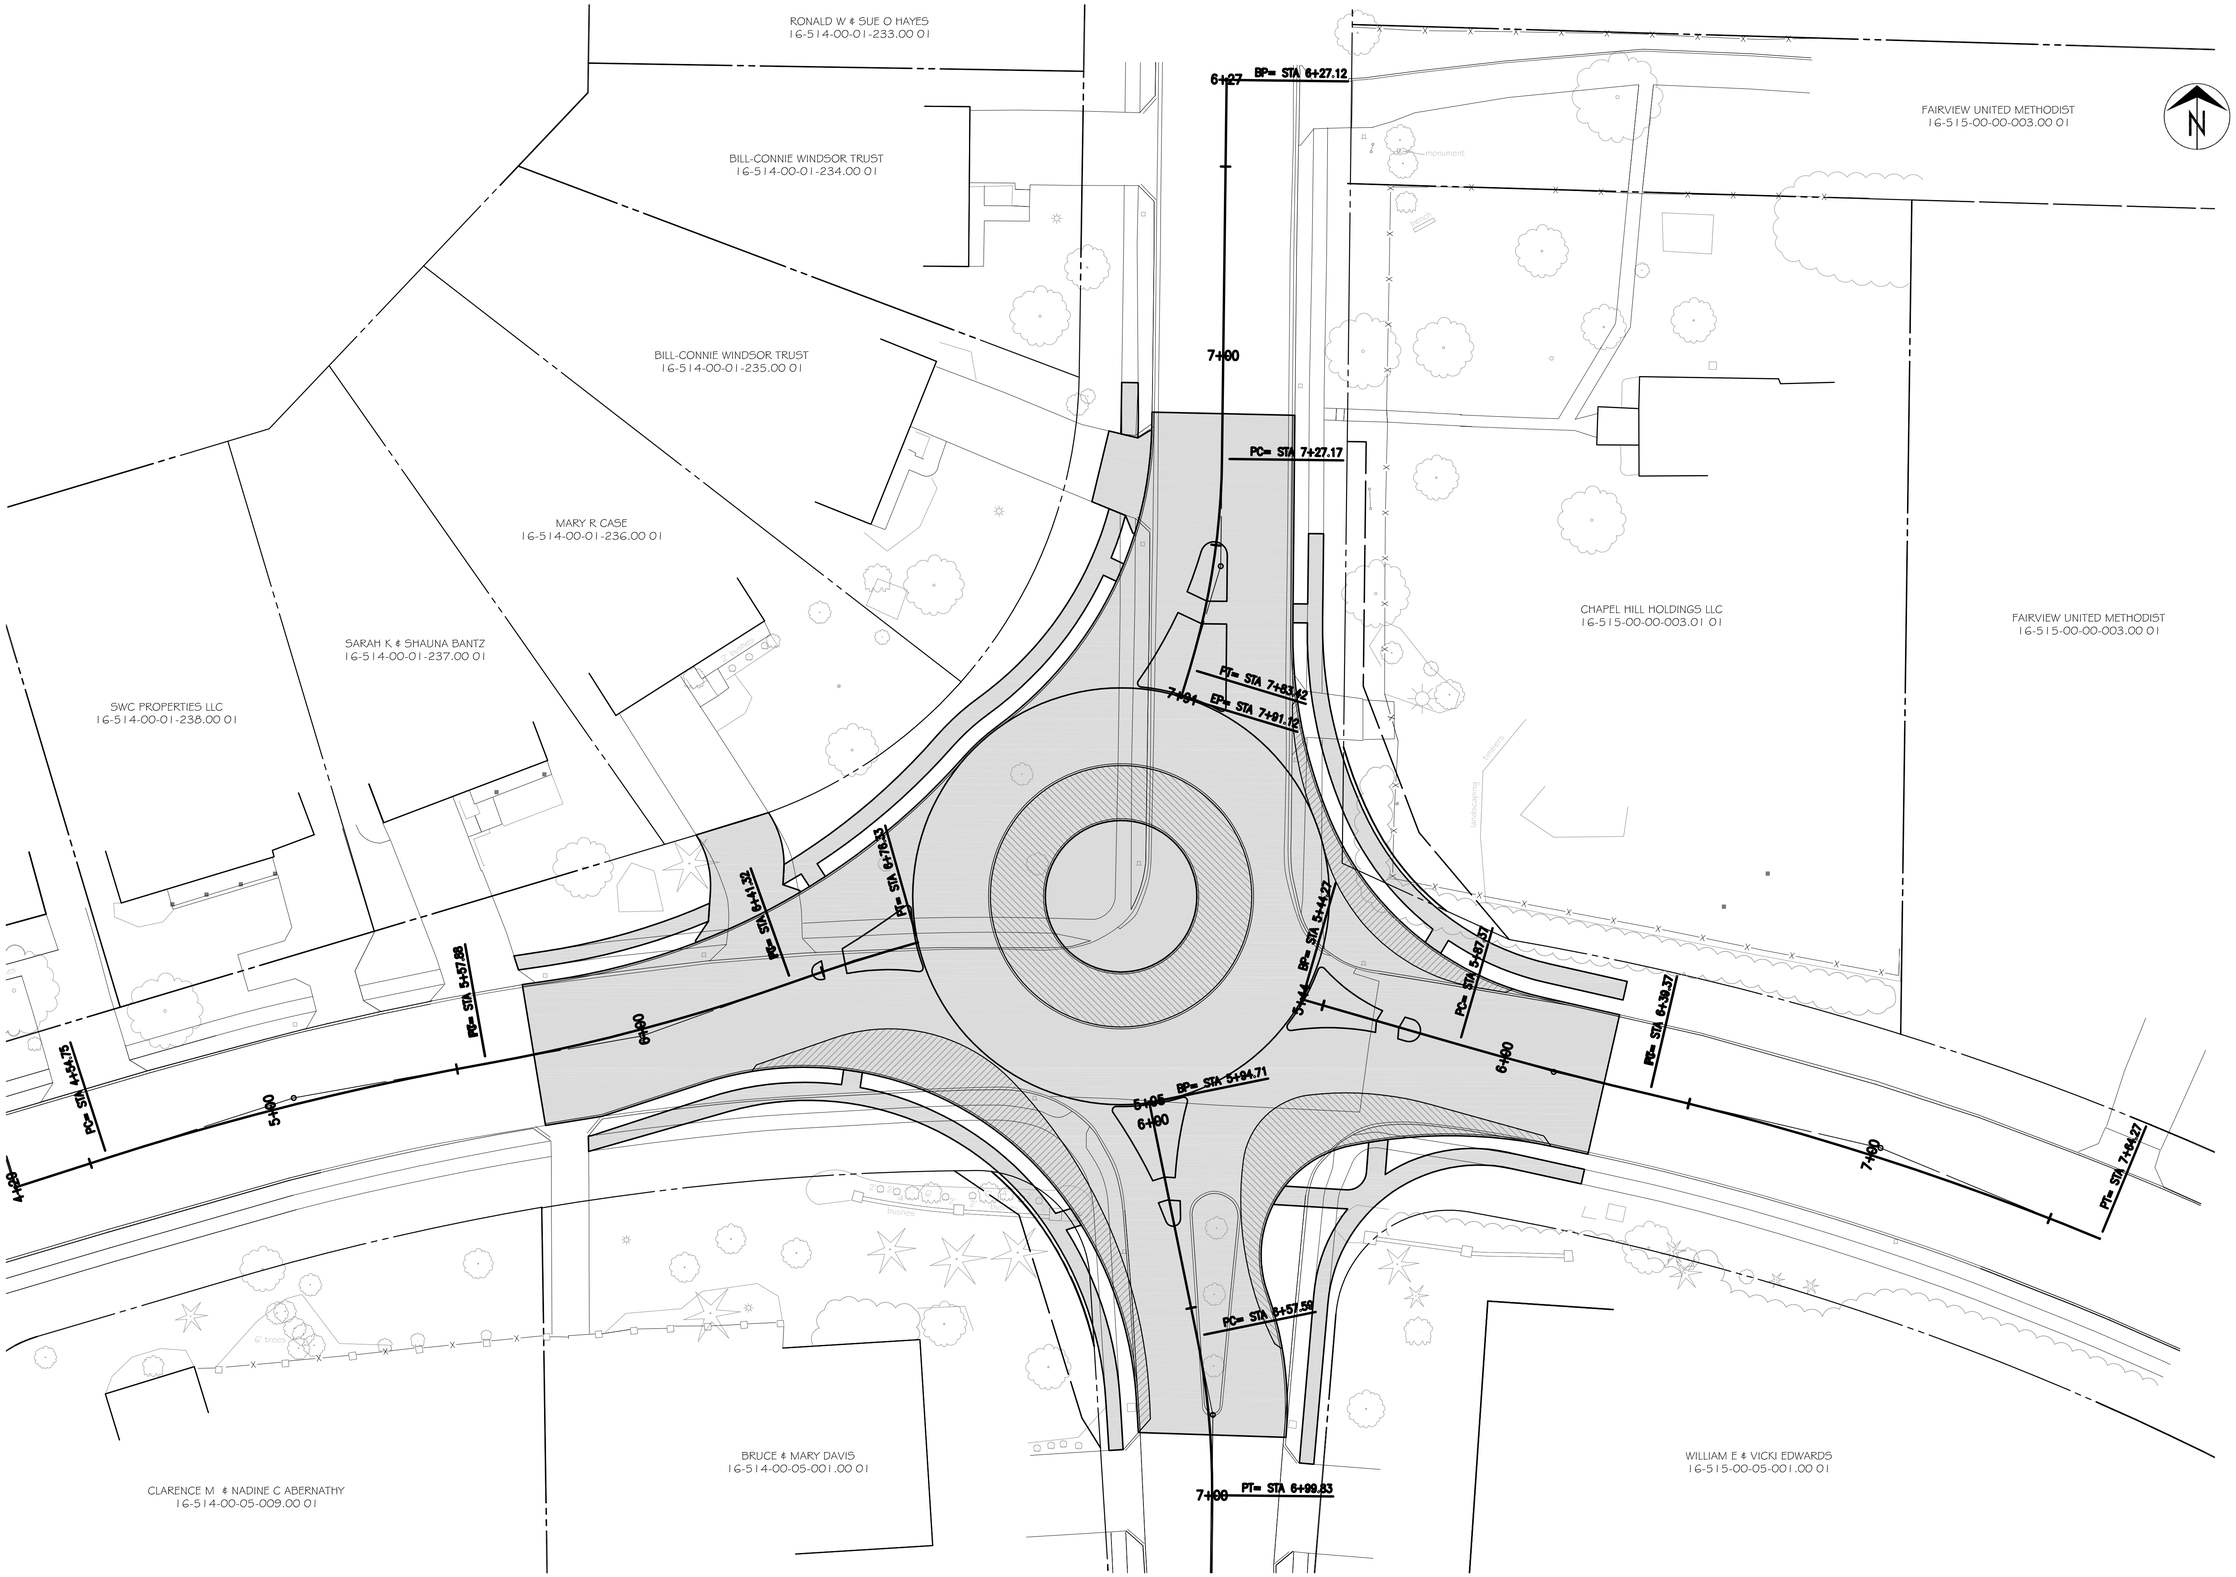

No.	Date	By	Revision

FAIRVIEW RD & CHAPEL HILL RD ROUNDABOUT

Plan Sheet

City of Columbia, Missouri

Department of Public Works

David Allen Nichols
Registered Professional Engineer
E-24212

File No.	32-03-15
Scale:	1" = 20'
Date:	3/18/2016
Des.	A.N.H.
Dwn.	J.L.H.
Chk.	A.A.A.

Sheet 1 of 1

c:\cadd\proj\street\fairview & chapel hill roundabout (32031513)\design\design 32-03-15 (1:10°) manual rab.dwg