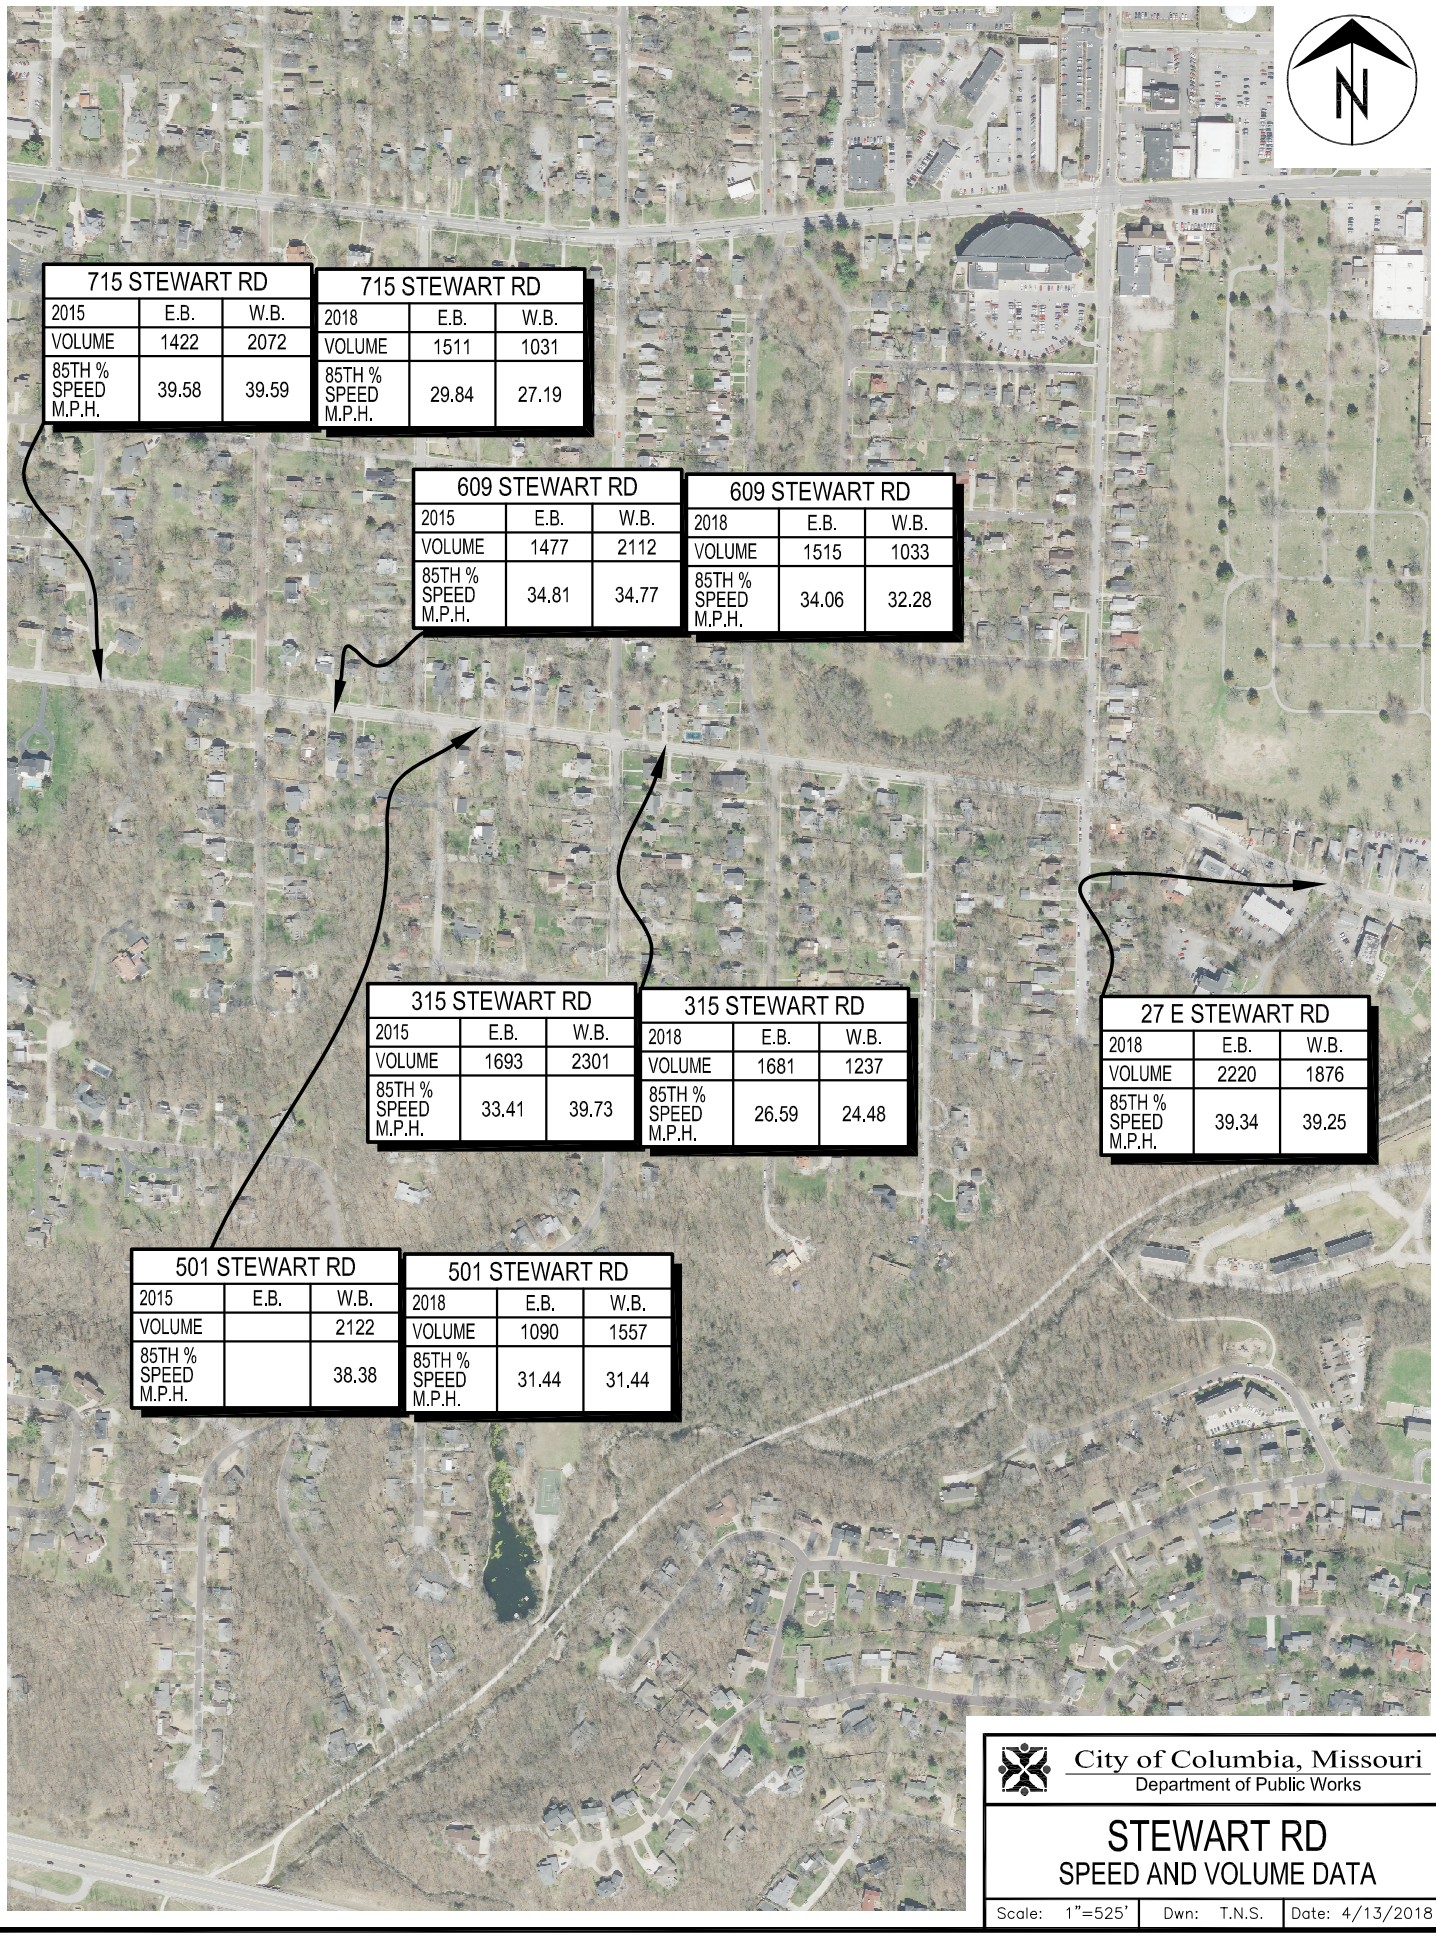


City of Columbia, Missouri
Department of Public Works

STEWART RD
SPEED AND VOLUME DATA

Scale: 1"=525' | Dwn: T.N.S. | Date: 4/13/2018

o:\caddproj\traffic\calming\stewart\stewart speed study.dwg