EXHIBIT B

SHEET 1 OF 1

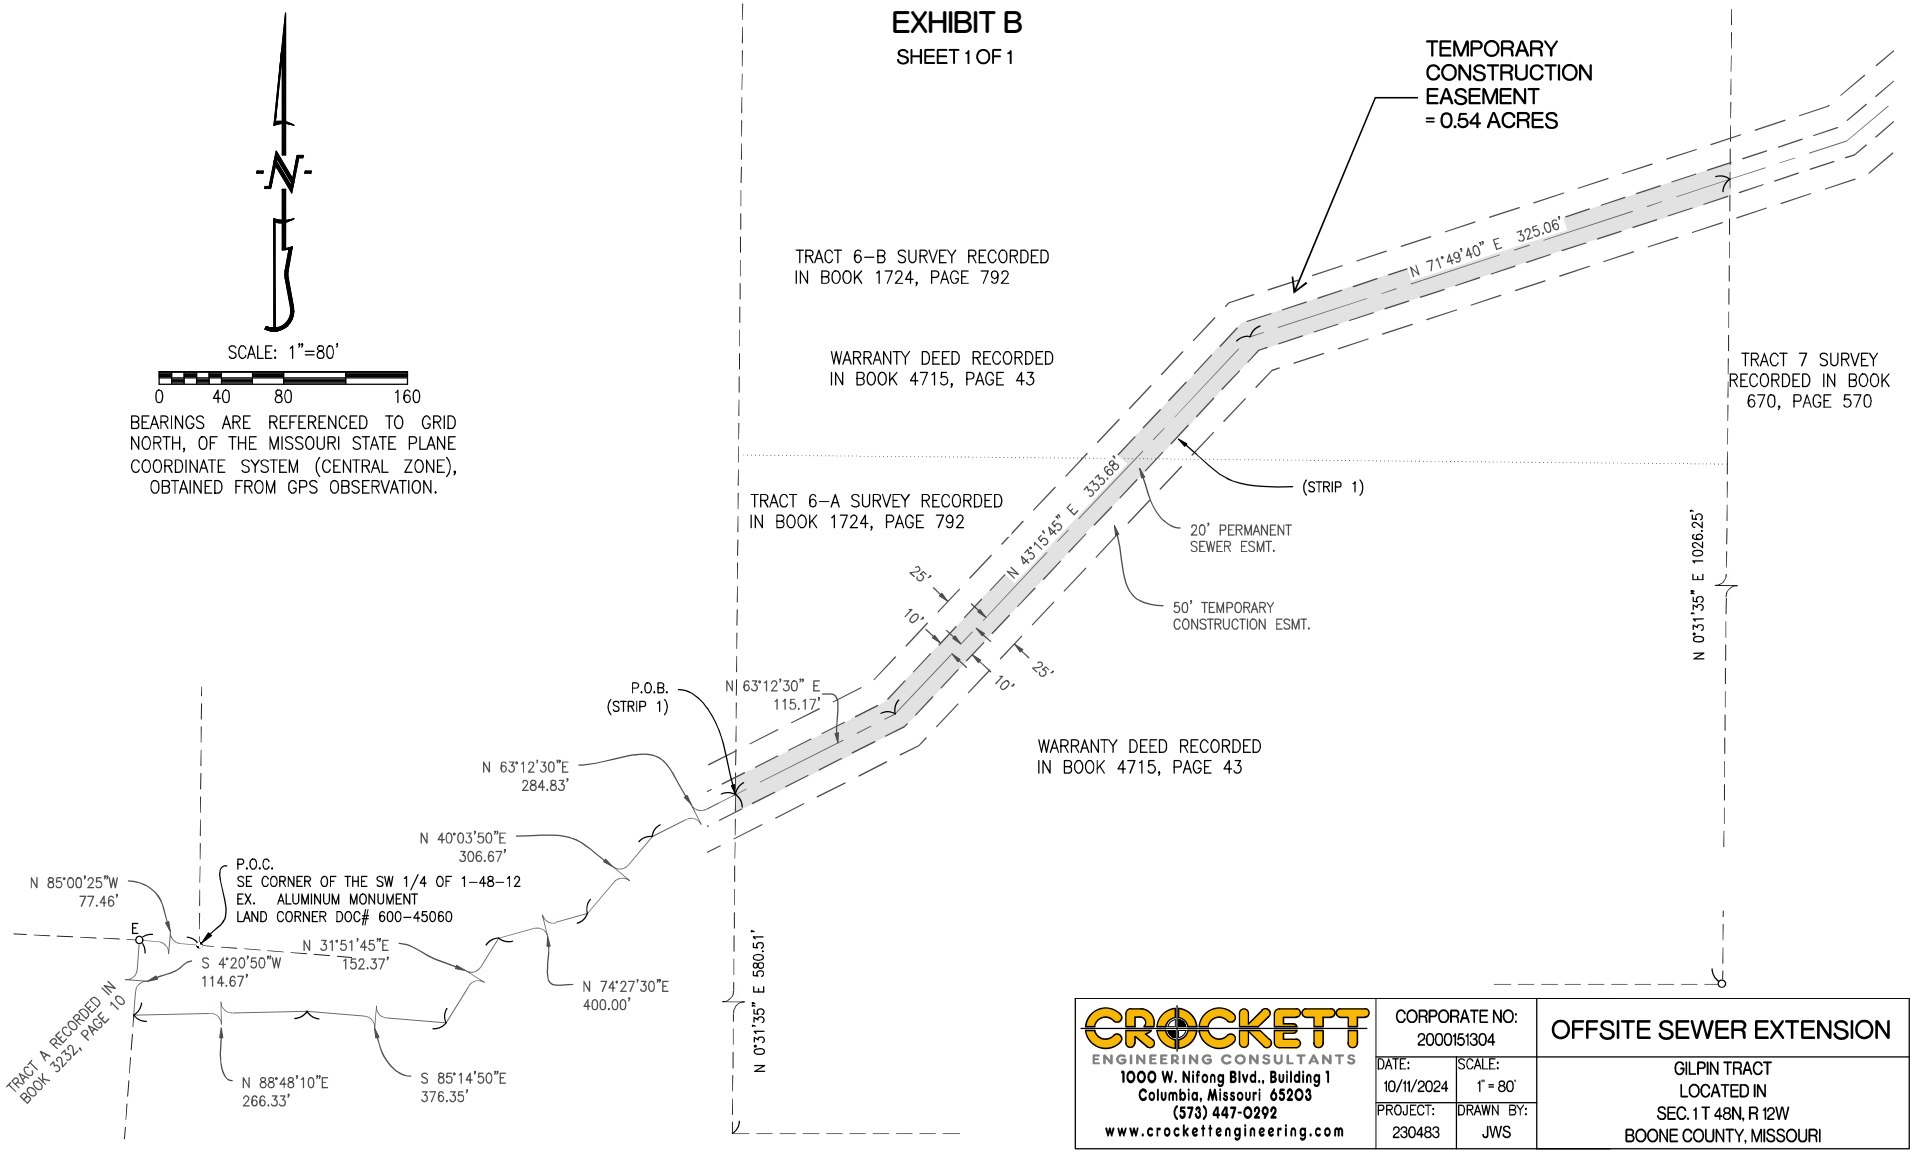

CROCKETT ENGINEERING CONSULTANTS 1000 W. Nifong Blvd., Building 1 Columbia, Missouri 65203 (573) 447-0292 www.crockettengineering.com	CORPORATE NO: 2000151304		OFFSITE SEWER EXTENSION
	DATE: 10/11/2024	SCALE: 1" = 80'	GILPIN TRACT LOCATED IN SEC. 1 T 48N, R 12W BOONE COUNTY, MISSOURI
	PROJECT: 230483	DRAWN BY: JWS	