NOWELLS ADDITION, PLAT 3

DETENTION EXHIBIT

SCALE: 1" = 20'

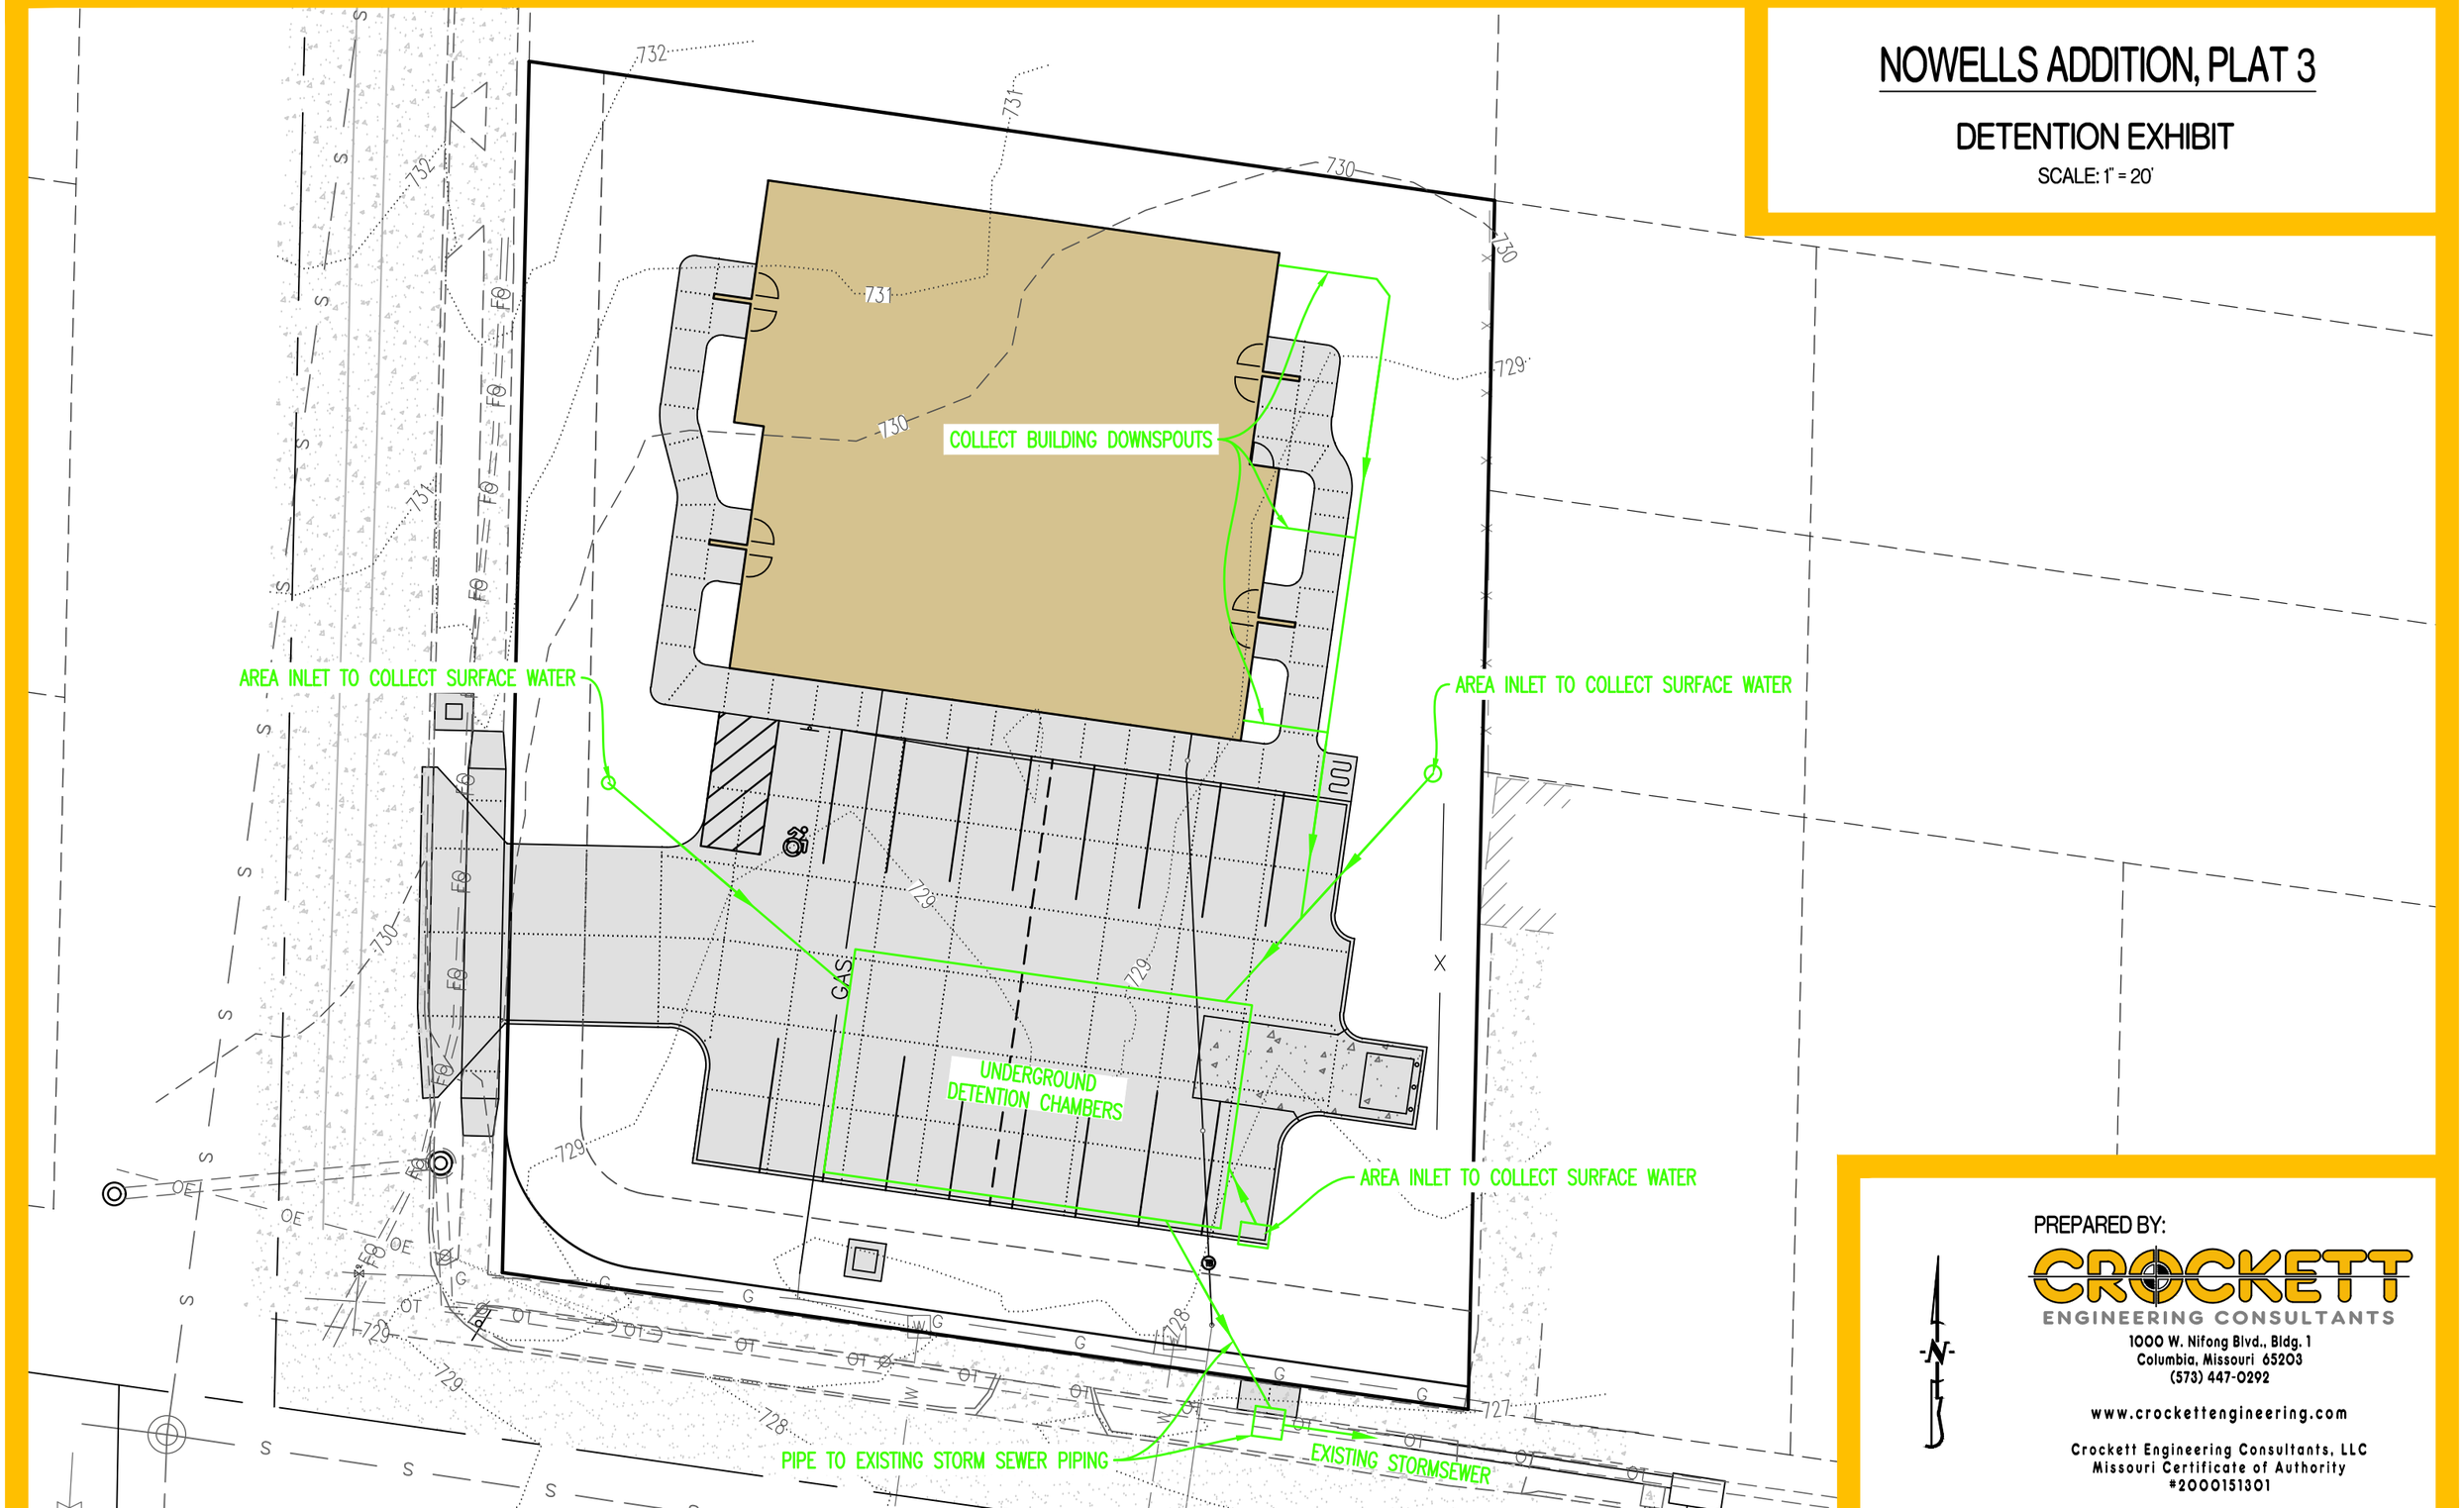

PREPARED BY:

CROCKETT ENGINEERING CONSULTANTS

1000 W. Nifong Blvd., Bldg. 1
Columbia, Missouri 65203
(573) 447-0292

www.crockettengineering.com

Crockett Engineering Consultants, LLC
Missouri Certificate of Authority
#2000151301