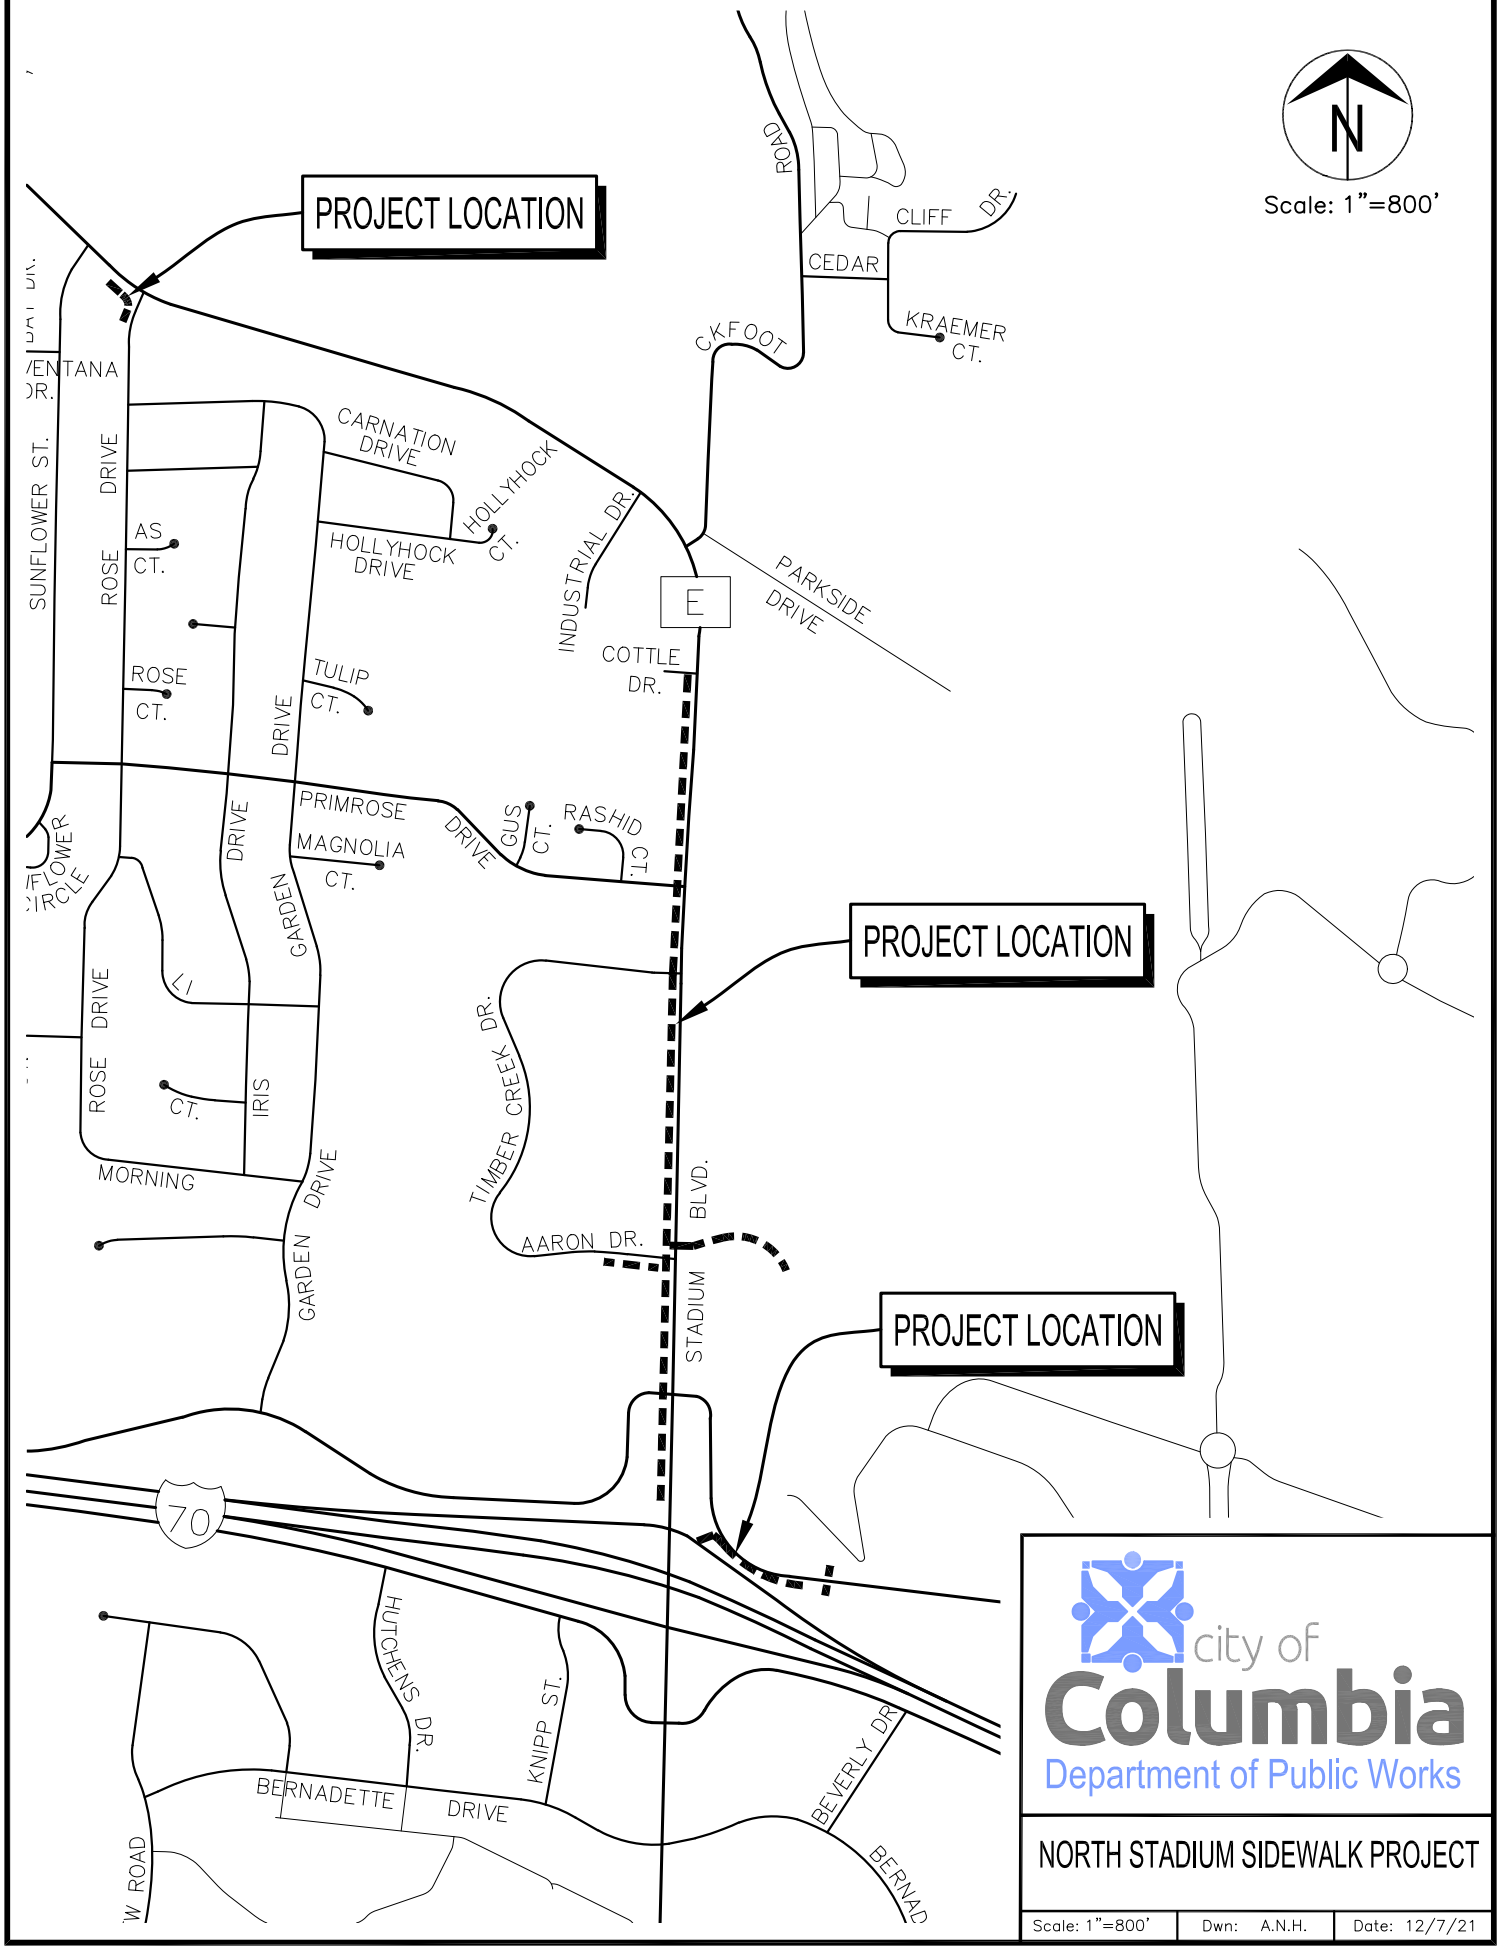

o:\caddproj\sidewalk\north stadium blvd. sidewalk-primrose dr. to i-70\ip material\location diagram revised.dwg