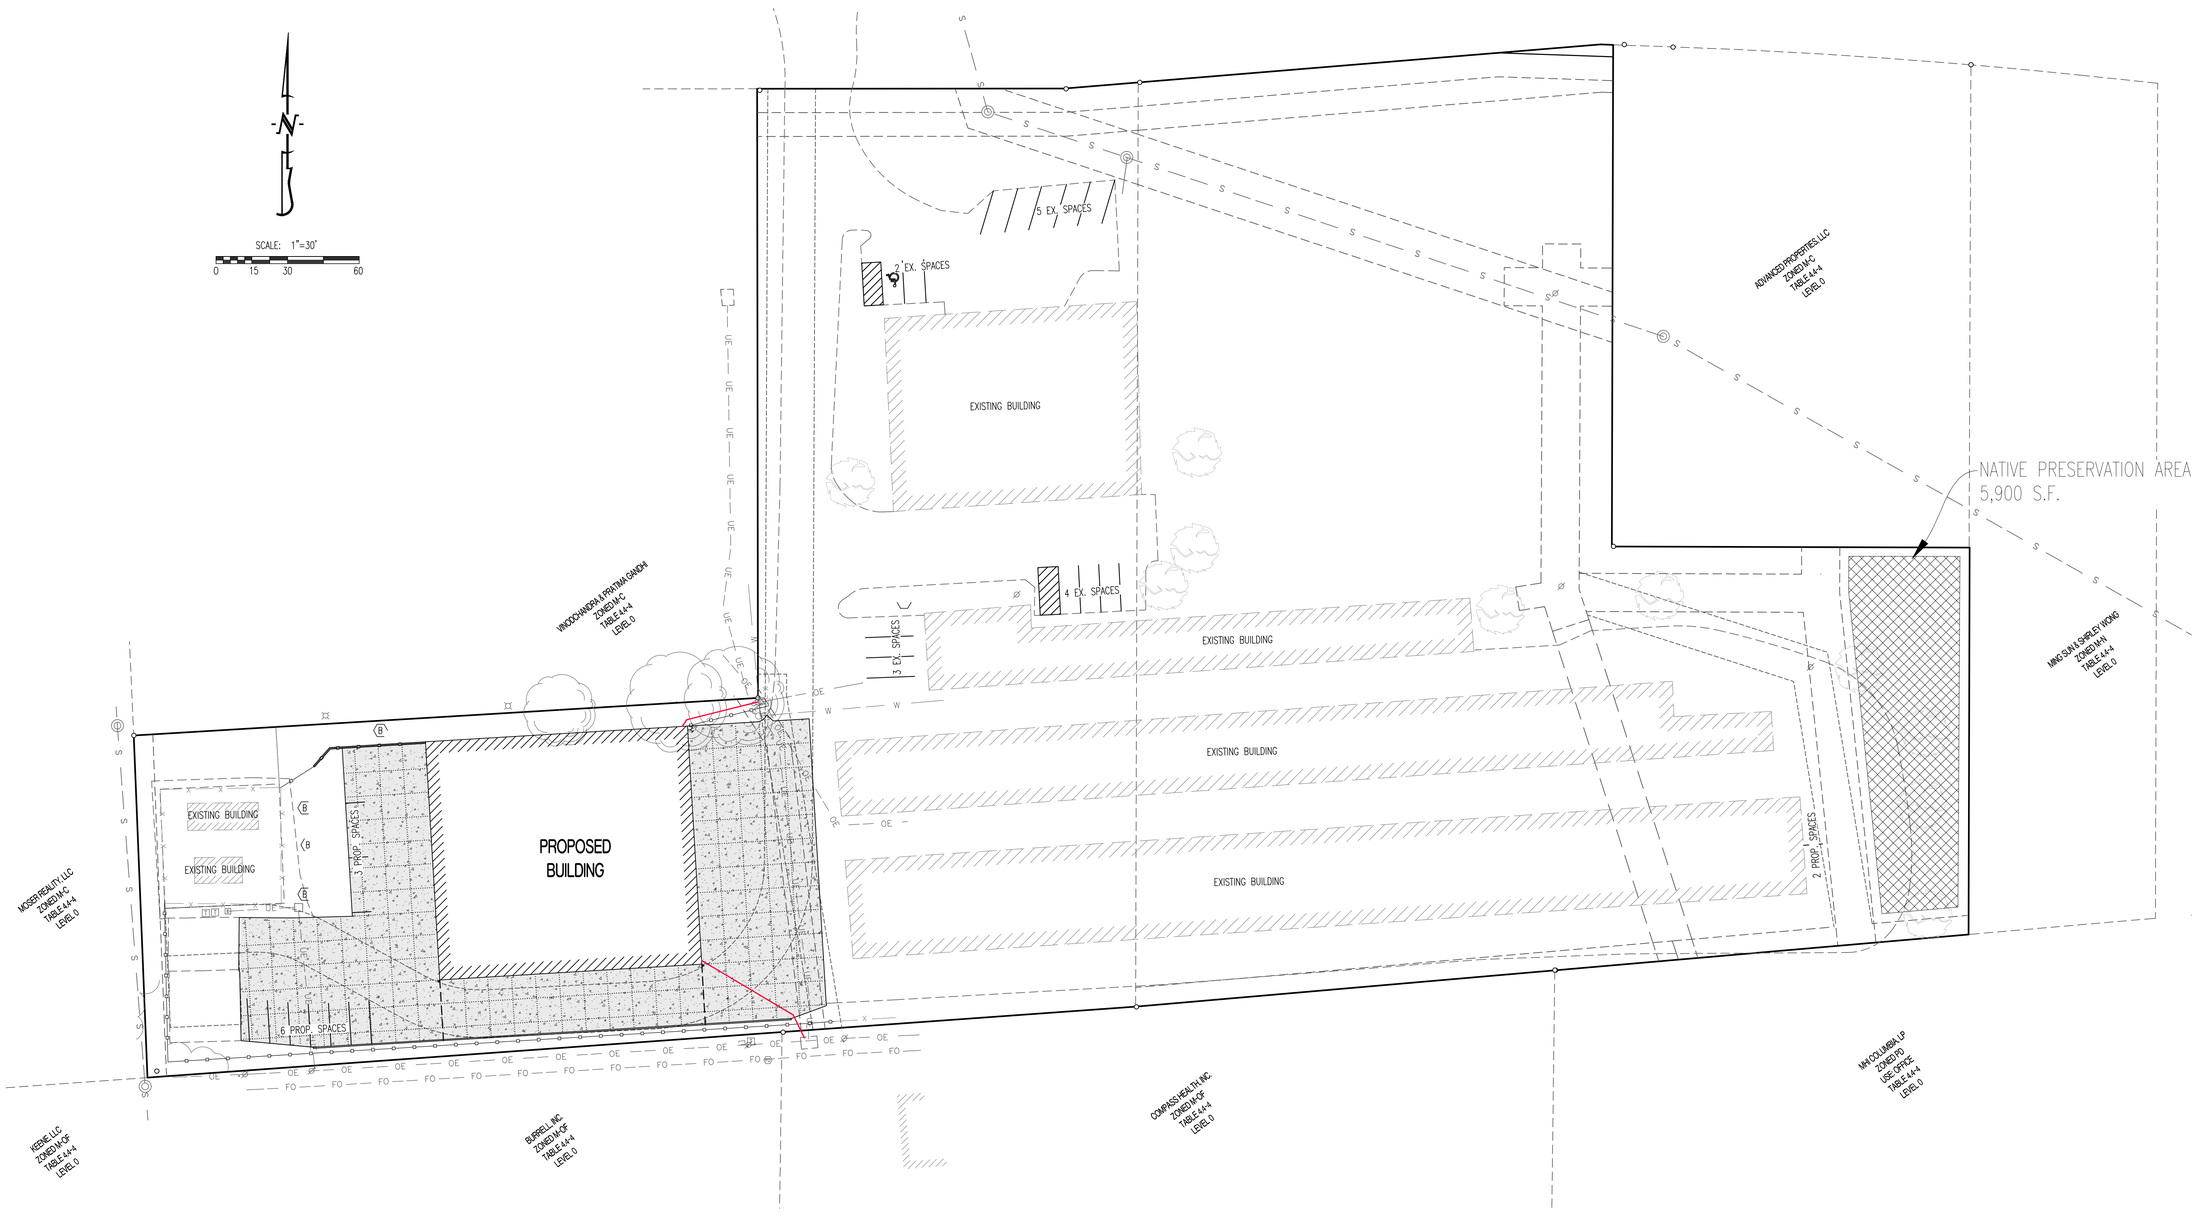

REVISIONS:

NO.	DATE
ORIGINAL	07/18/2023

THIS SHEET HAS BEEN SIGNED, SEALED AND DATED ELECTRONICALLY

PRELIMINARY
(NOT FOR CONSTRUCTION)

TIMOTHY D. CROCKETT
MO LICENSE-2004000775

PREPARED BY:
CROCKETT ENGINEERING CONSULTANTS
1000 W. Nifong Blvd., Bldg. 1
Columbia, Missouri 65203
(573) 447-0292
www.crockettengineering.com
Crockett Engineering Consultants, LLC
Missouri Certificate of Authority
#2006015190

OWNER:
TKG-STORAGEMART PARTNERS
216 N STADIUM BLVD
COLUMBIA, MO 65203

STORAGE MART 113
COLUMBIA, BOONE, MO

DRAWING INCLUDES:
OVERALL SITE PLAN & NATIVE RESTORATION PLAN

DESIGNED:	JEE
DRAWN:	JEE
PROJECT NO.:	190265
SHEET:	CE 5