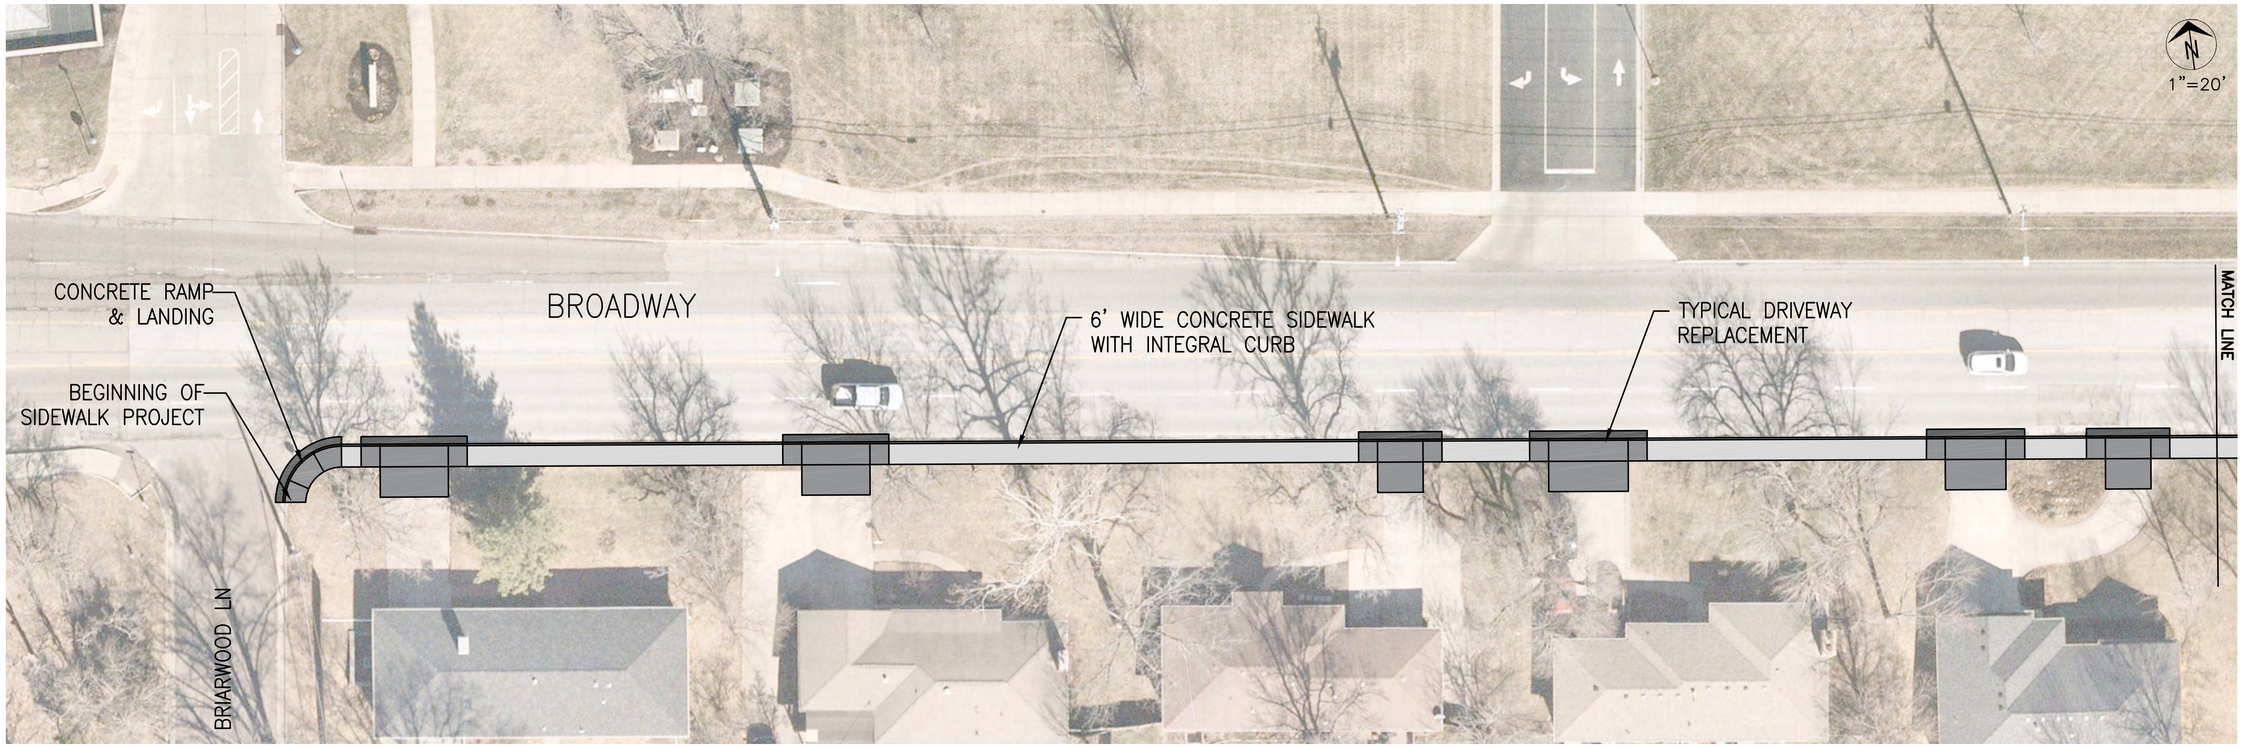

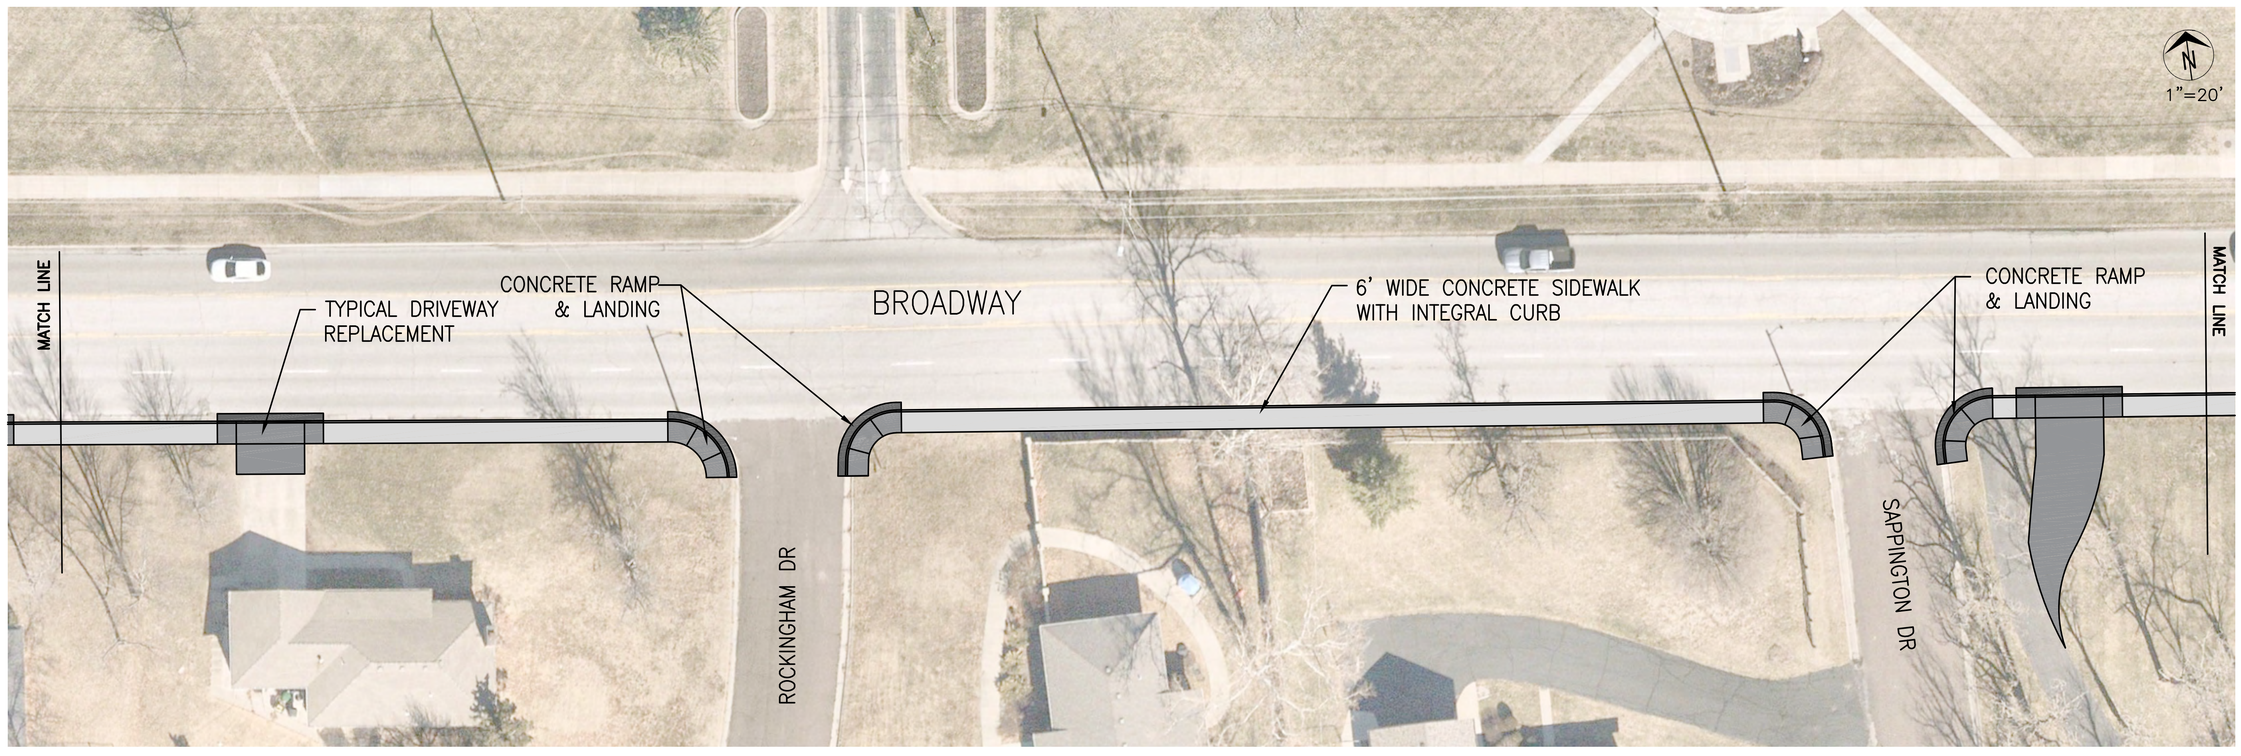

No.	Date	By	Revision

BROADWAY SIDEWALK
BRIARWOOD TO MANOR
PROPOSED SIDEWALK LAYOUT 1

Mission
Provide safe, sustainable infrastructure that promotes positive communities.

701 East Broadway
P.O. Box 6015
Columbia, MO 65205
(573) 875-2489

city of Columbia
Public Works

Shane Steven Creech
Registered Professional Engineer
PE-2007011061

File No.	
Scale:	1"=20'
Date:	03/20/2024
Des.	A.A.A.
Dwn.	
Chk.	

Sheet
1 of 2

2011 Orthophoto Source: Boone County Assessor

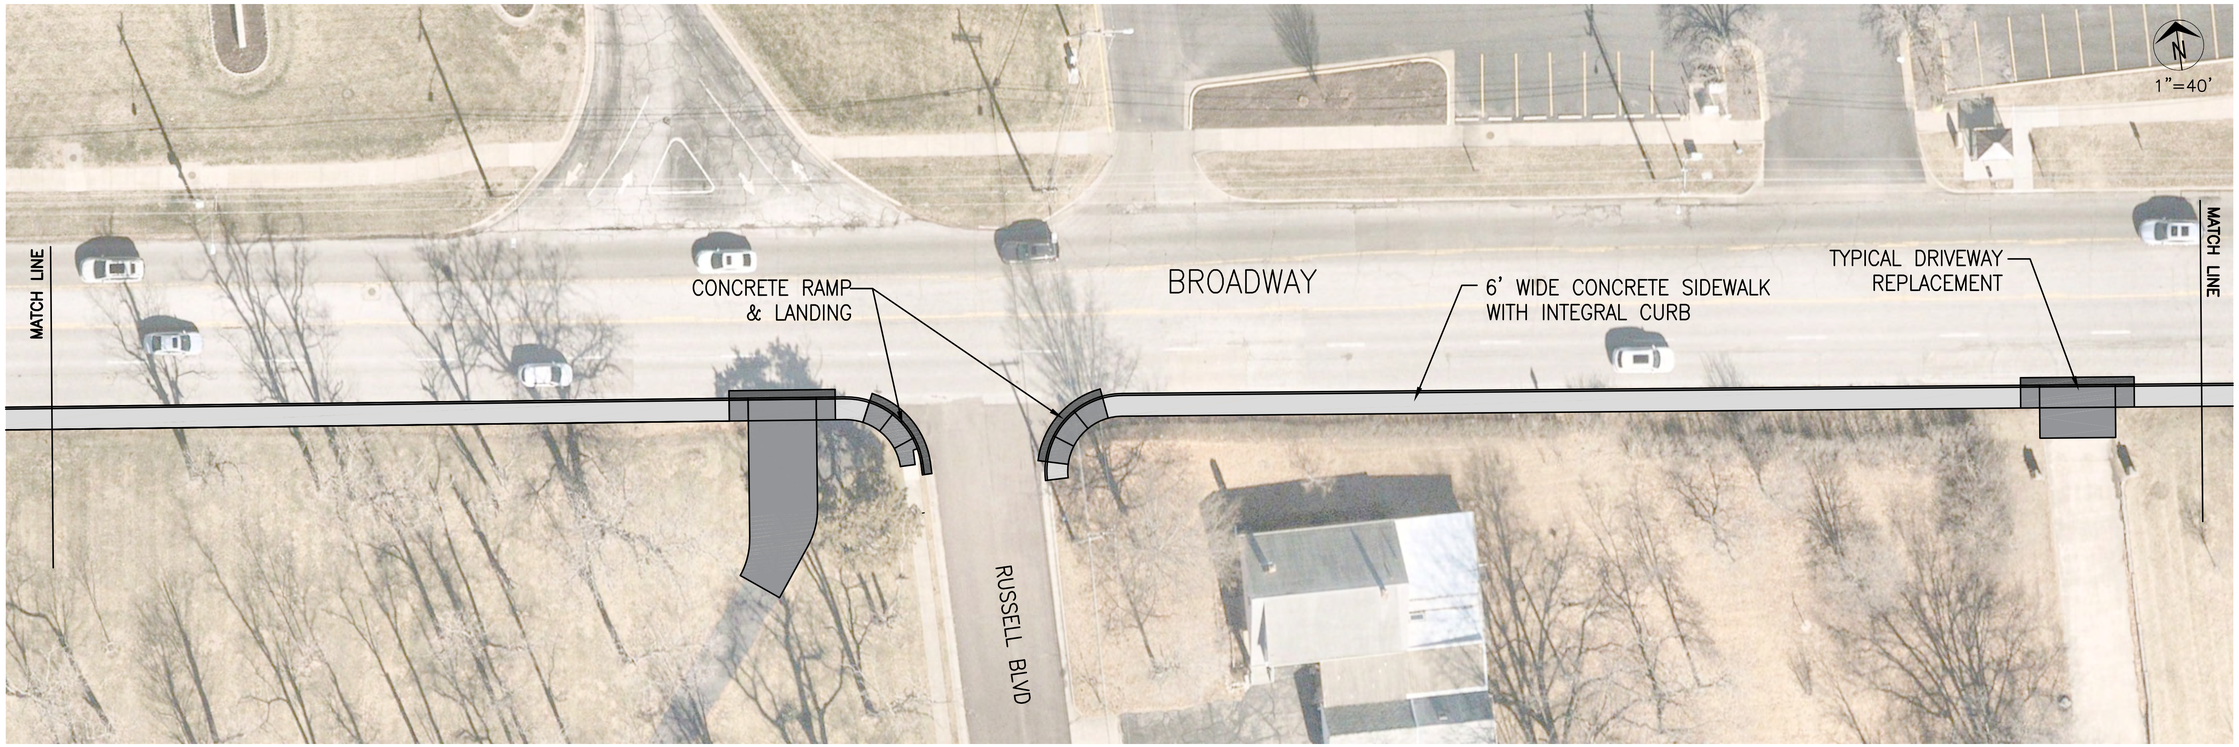

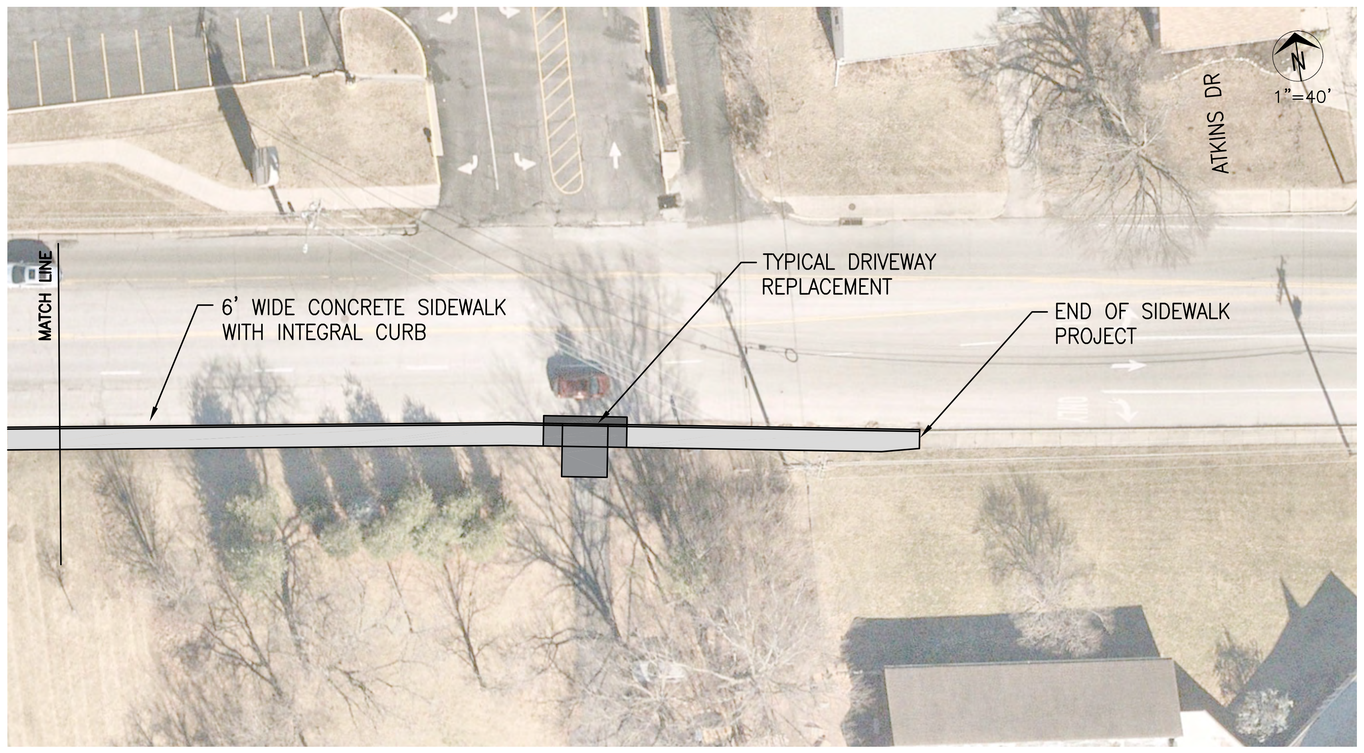

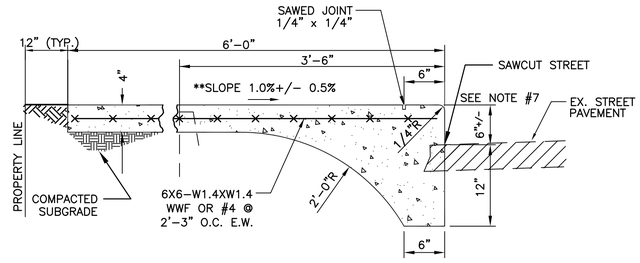

SIDEWALK WITH INTEGRAL CURB

NOT TO SCALE

NOTE:

1. SIDEWALK SHALL BE 4" THICK MoDOT PAVEMENT CONCRETE.
2. INSTALL 1/2" EXPANSION JOINTS AT INTERSECTIONS, RAMPS, STRUCTURES, DRIVEWAY APPROACHES, OR EVERY 100'.
3. INSTALL TRANSVERSE SAW JOINTS AT SPACING EQUAL TO SIDEWALK WIDTH.
4. NO STEEL TO BE PLACED THROUGH EXPANSION JOINT.
5. SIDEWALK CROSS SLOPE SHALL NOT EXCEED 2.00%.
6. WWR OR REBAR SHALL BE ACCURATELY PLACED AND FIRMLY HELD IN PLACE DURING CONCRETE PLACEMENT BY APPROVED METHODS, SEE SECTION 238.9.
7. CURB FACE HEIGHT SHALL BE BETWEEN 4" AND 8" ALLOWING FOR FLUCTUATION IN THE STREET.
8. CURB FACE TO BE BROOM FINISHED.

No.	Date	By	Revision

BROADWAY SIDEWALK
BRIARWOOD TO MANOR
PROPOSED SIDEWALK LAYOUT 2

Mission
Provide safe, sustainable infrastructure that promotes positive communities.

701 East Broadway
P.O. Box 6015
Columbia, MO 65205
(573) 875-2489

city of Columbia Public Works

Shane Steven Creech
Registered Professional Engineer
PE-2007011061

File No.	
Scale:	1"=20'
Date:	03/20/2024
Des.	A.A.A.
Dwn.	
Chk.	

Sheet
2 of 2

2011 Orthophoto Source: Boone County Assessor