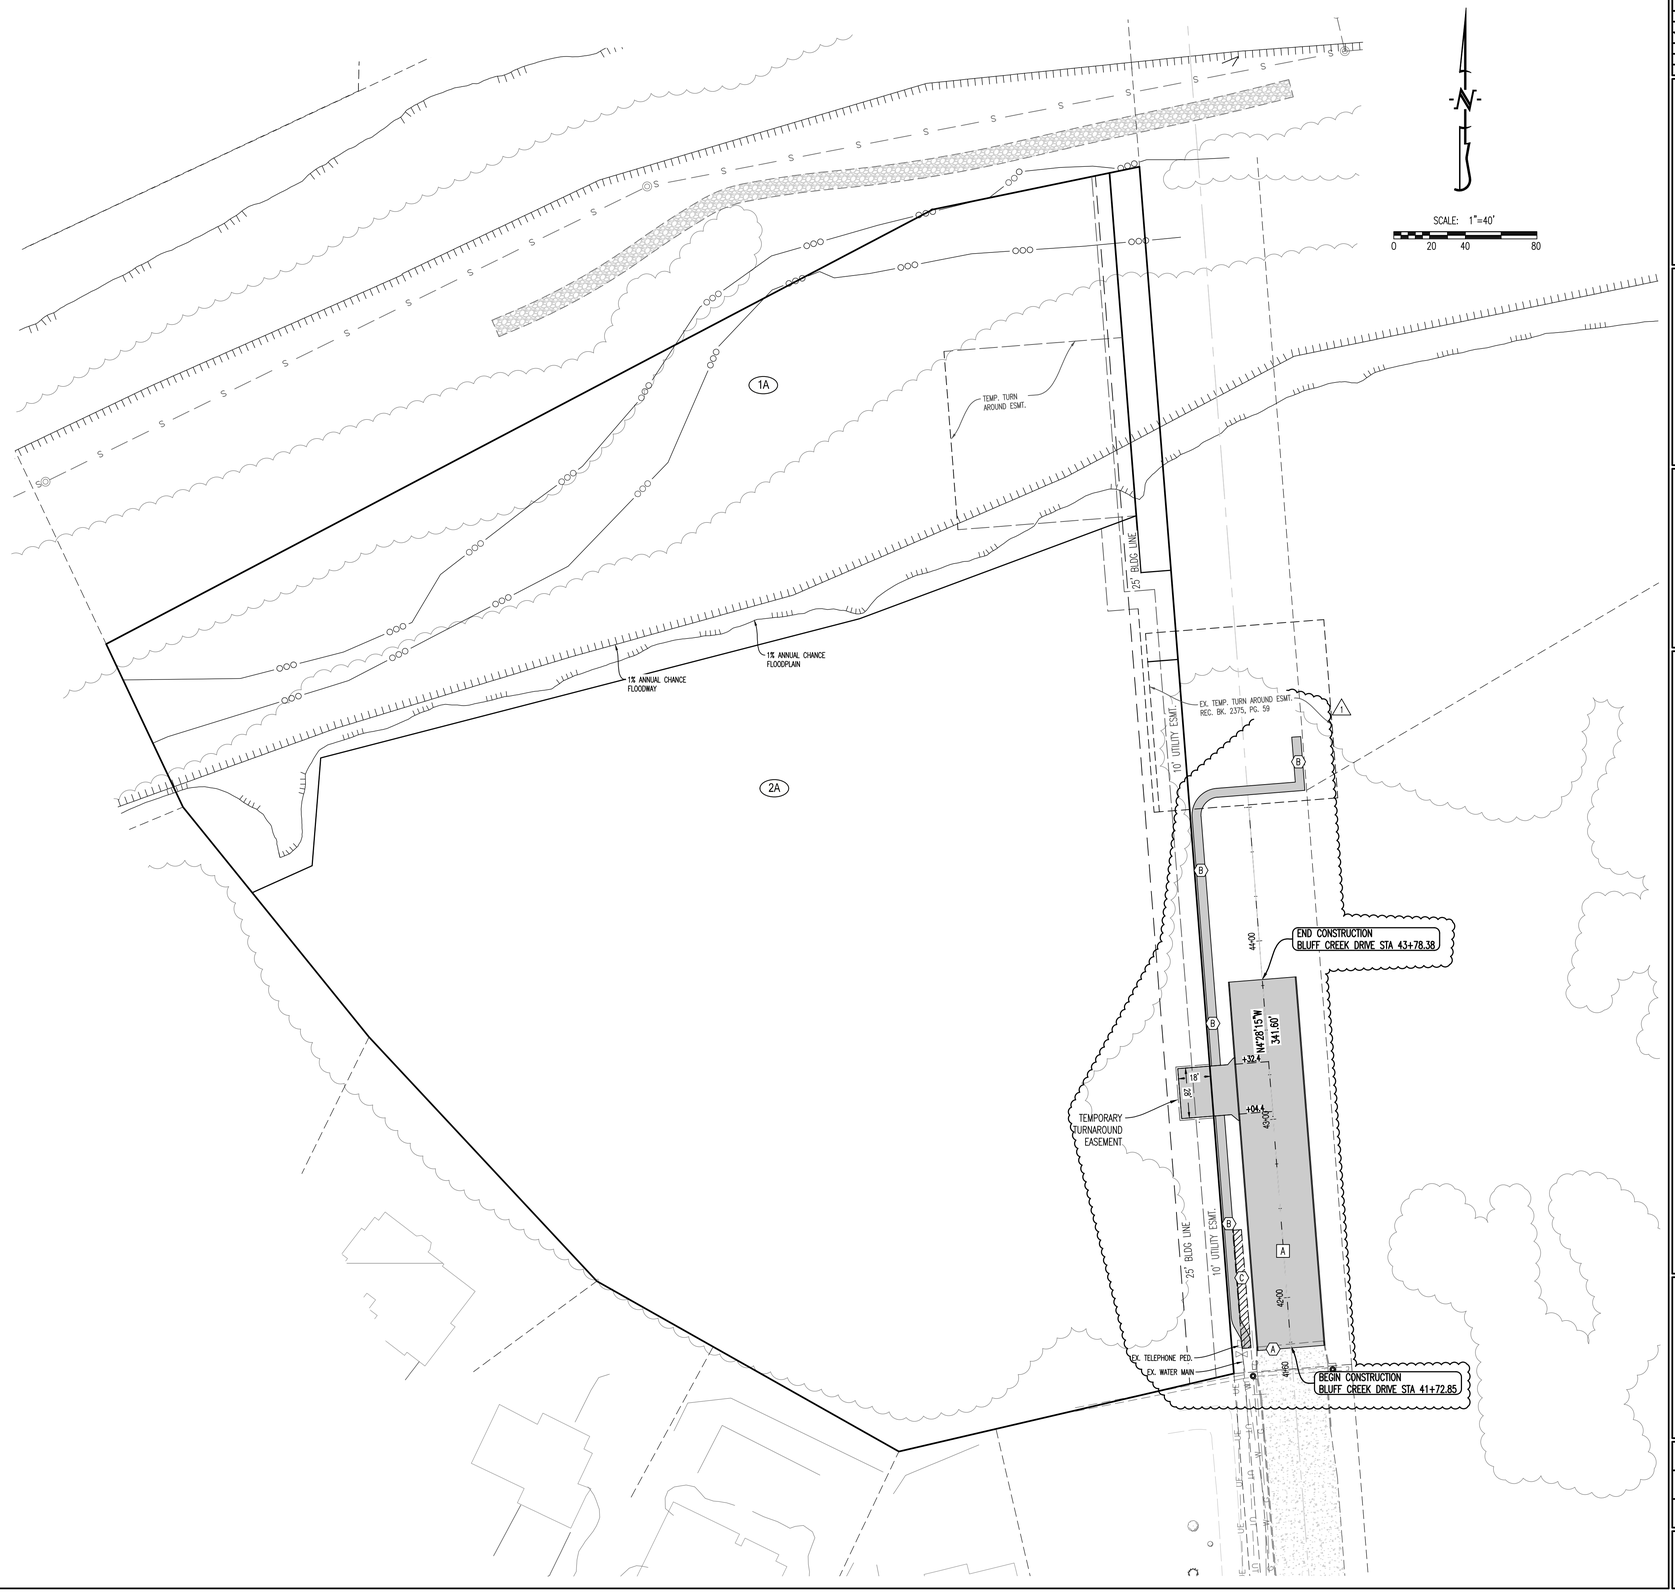

STREETS LEGEND:

[A] BLUFF CREEK DRIVE (EX. 66' R/W-38' PVMT.) (COLLECTOR CROSS SECTION)

GENERAL NOTES:

1) CONTRACTOR IS RESPONSIBLE FOR NOTIFYING THE BSD RIGHT OF WAY TECHNICIAN (874-7474), IMMEDIATELY PRIOR TO CLOSURE OF STREET, DURING CONSTRUCTION FOR INSPECTIONS AND AGAIN WHEN WORK IS COMPLETE AND STREET IS REOPENED.

2) CONTRACTOR SHALL REFER TO THE FOLLOWING APPLICABLE CITY DETAILS: 200.01A, 200.01B, 220.01, 400.01, 400.02, 420.01, 430.01, 430.03. REFER TO LINK ON SHEET CE 0 TO CITY OF COLUMBIA STANDARDS.

LEGEND OF LABELS:	
(A)	SAWCUT EXISTING CONCRETE PAVEMENT. PROPOSED JOINT TO BE A TYPE BS. REFER TO CITY DETAIL 200.01B.
(B)	PROPOSED 5' SIDEWALK TO BE CONSTRUCTED PER PERFORMANCE CONTRACT. REFER TO CITY DETAIL 420.01.
(C)	EXISTING SIDEWALK TO BE REMOVED.

REVISIONS:

NO.	DATE
ORIGINAL	07/28/2022
1 REV 1	06/06/2022

THIS SHEET HAS BEEN SIGNED, SEALED AND DATED ELECTRONICALLY

STATE OF MISSOURI
NATHAN THOMAS ECKHOFF
NUMBER PE-2003014960
PROFESSIONAL ENGINEER

NATHAN THOMAS ECKHOFF
MO LICENSE: 2003014960

PREPARED BY:
CROCKETT ENGINEERING CONSULTANTS
1000 W. Nifong Blvd. - Bldg 1
Columbia, Missouri 65203
(573) 447-0292
www.crockettengineering.com
Crockett Engineering Consultants, LLC
Missouri Certificate of Authority
#2006013301

OWNER:
BLUFF CREEK LAND HOLDING LLC
3315 BERRYWOOD DR. STE 102
COLUMBIA, MO 65201

BLUFF CREEK ESTATES, PLAT No. 10
COLUMBIA, BOONE COUNTY, MISSOURI

DRAWING INCLUDES:
SITE PLAN

DESIGNED:	NTE
DRAWN:	IWC
PROJECT NO.:	200630

SHEET:
CE 2