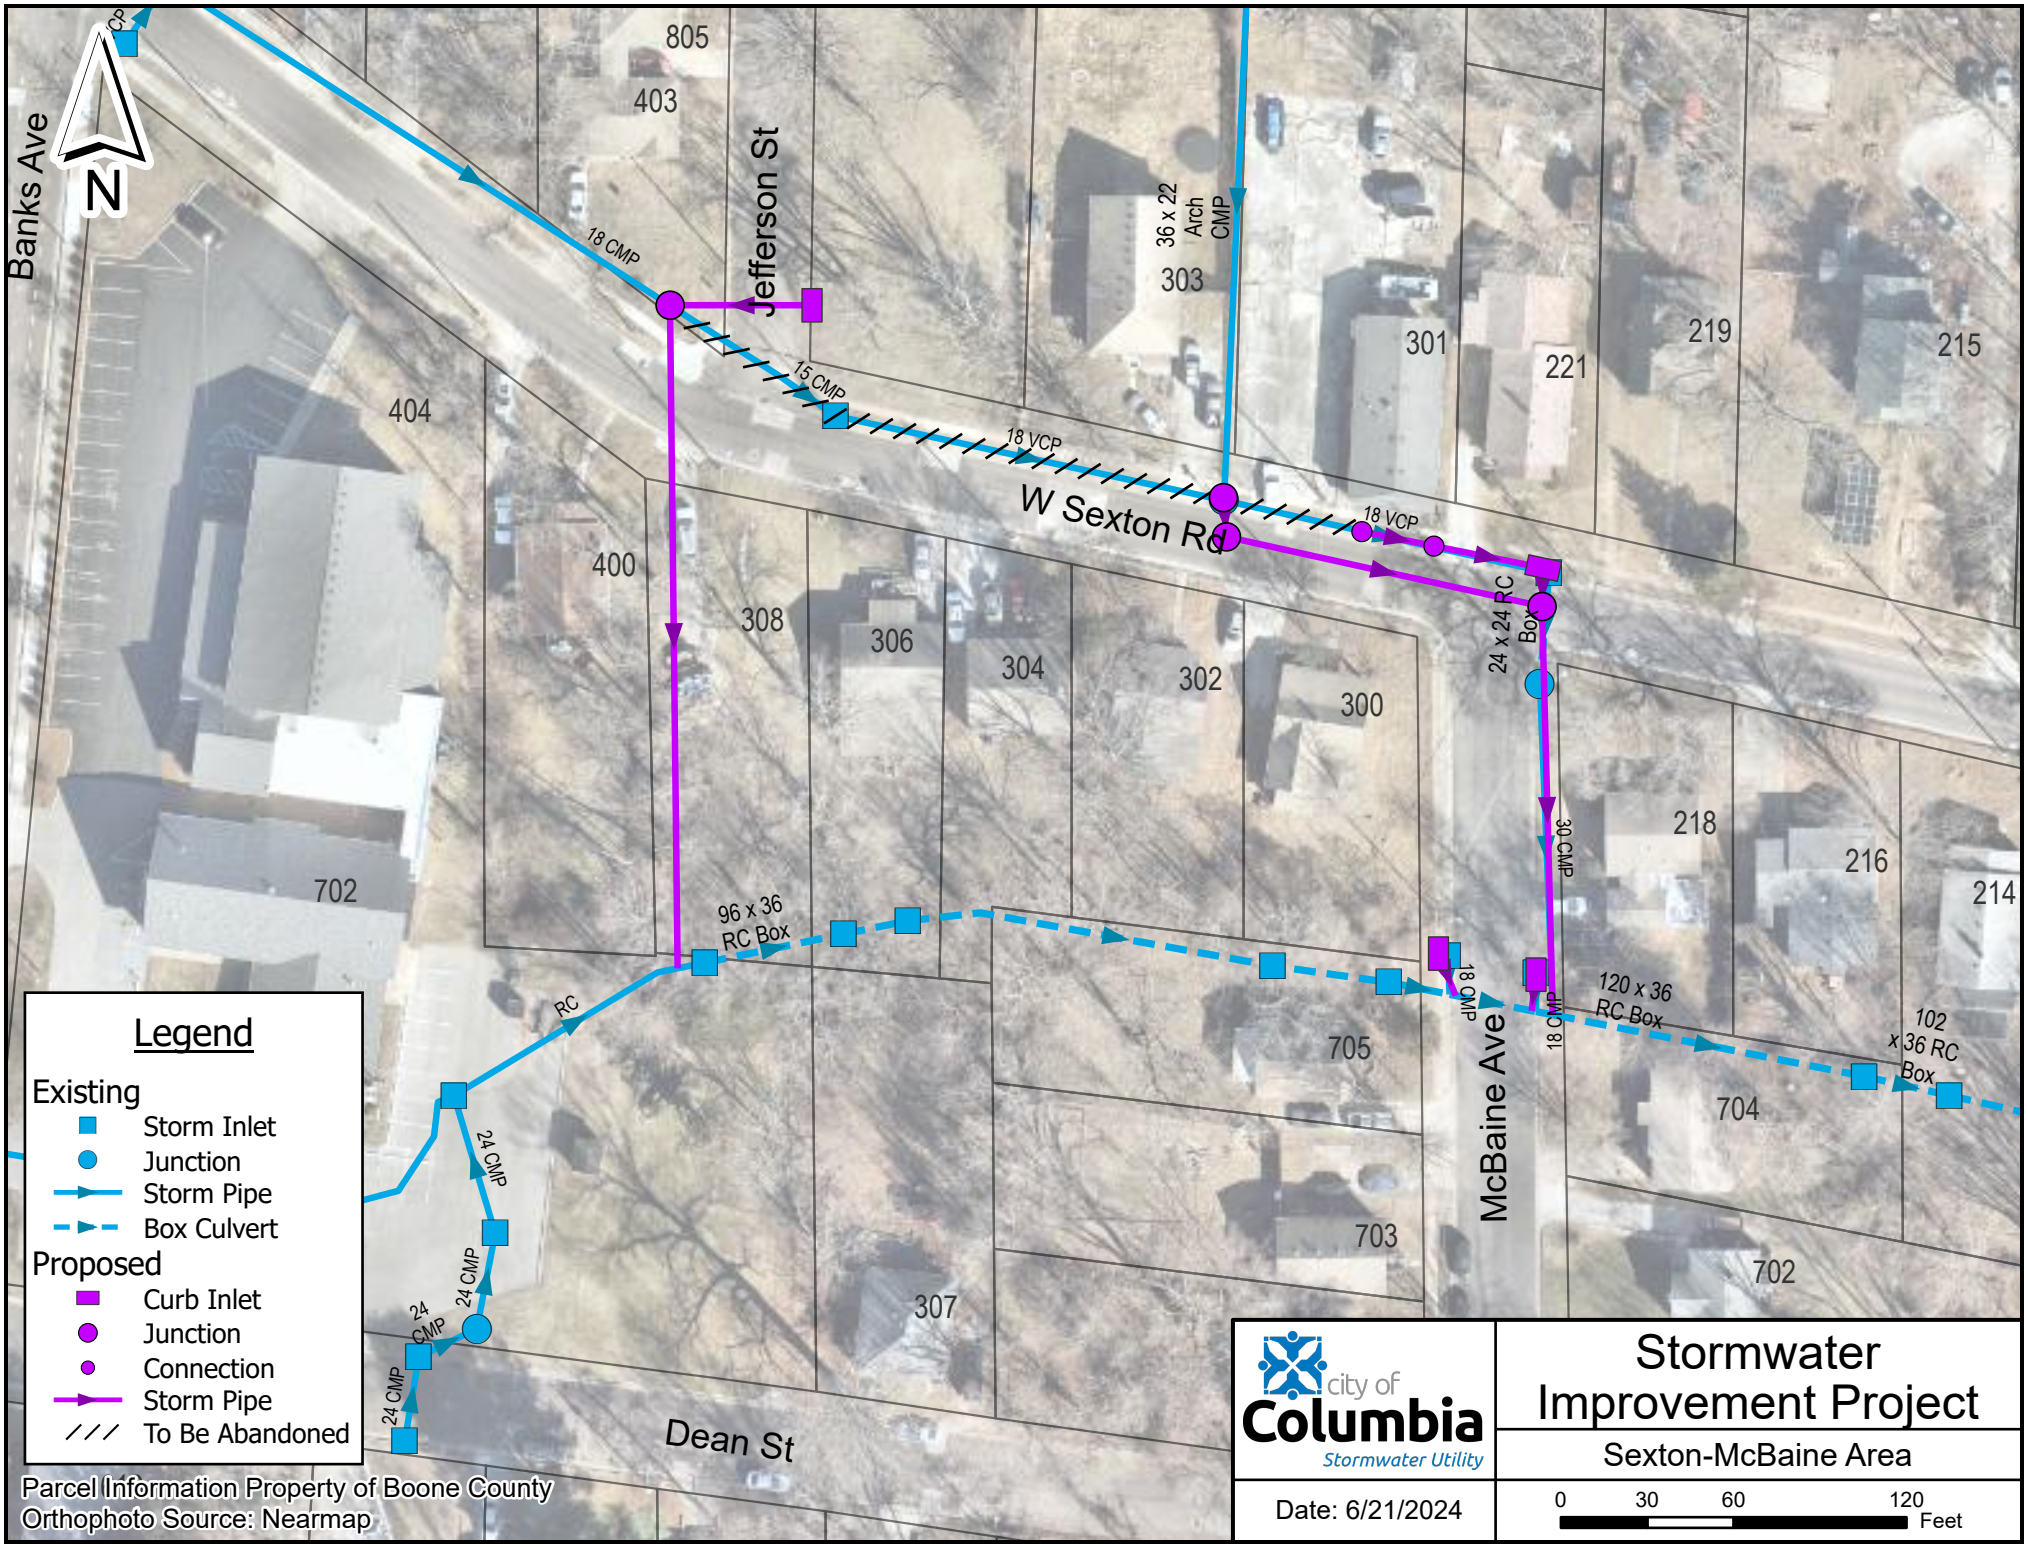
Banks Ave
Jefferson St
W Sexton Rd
McBaine Ave
Dean St
N
805
403
404
400
308
306
304
302
300
303
301
221
219
215
218
216
214
702
705
704
703
307
18 CMP
15 CMP
18 VCP
36 x 22 Arch CMP
24 x 24 RC Box
30 CMP
96 x 36 RC Box
120 x 36 RC Box
102 x 36 RC Box
RC
24 CMP
Legend
Existing
Storm Inlet
Junction
Storm Pipe
Box Culvert
Proposed
Curb Inlet
Junction
Connection
Storm Pipe
To Be Abandoned
Parcel Information Property of Boone County
Orthophoto Source: Nearmap
city of Columbia
Stormwater Utility
Stormwater Improvement Project
Sexton-McBaine Area
Date: 6/21/2024
0 30 60 120
Feet