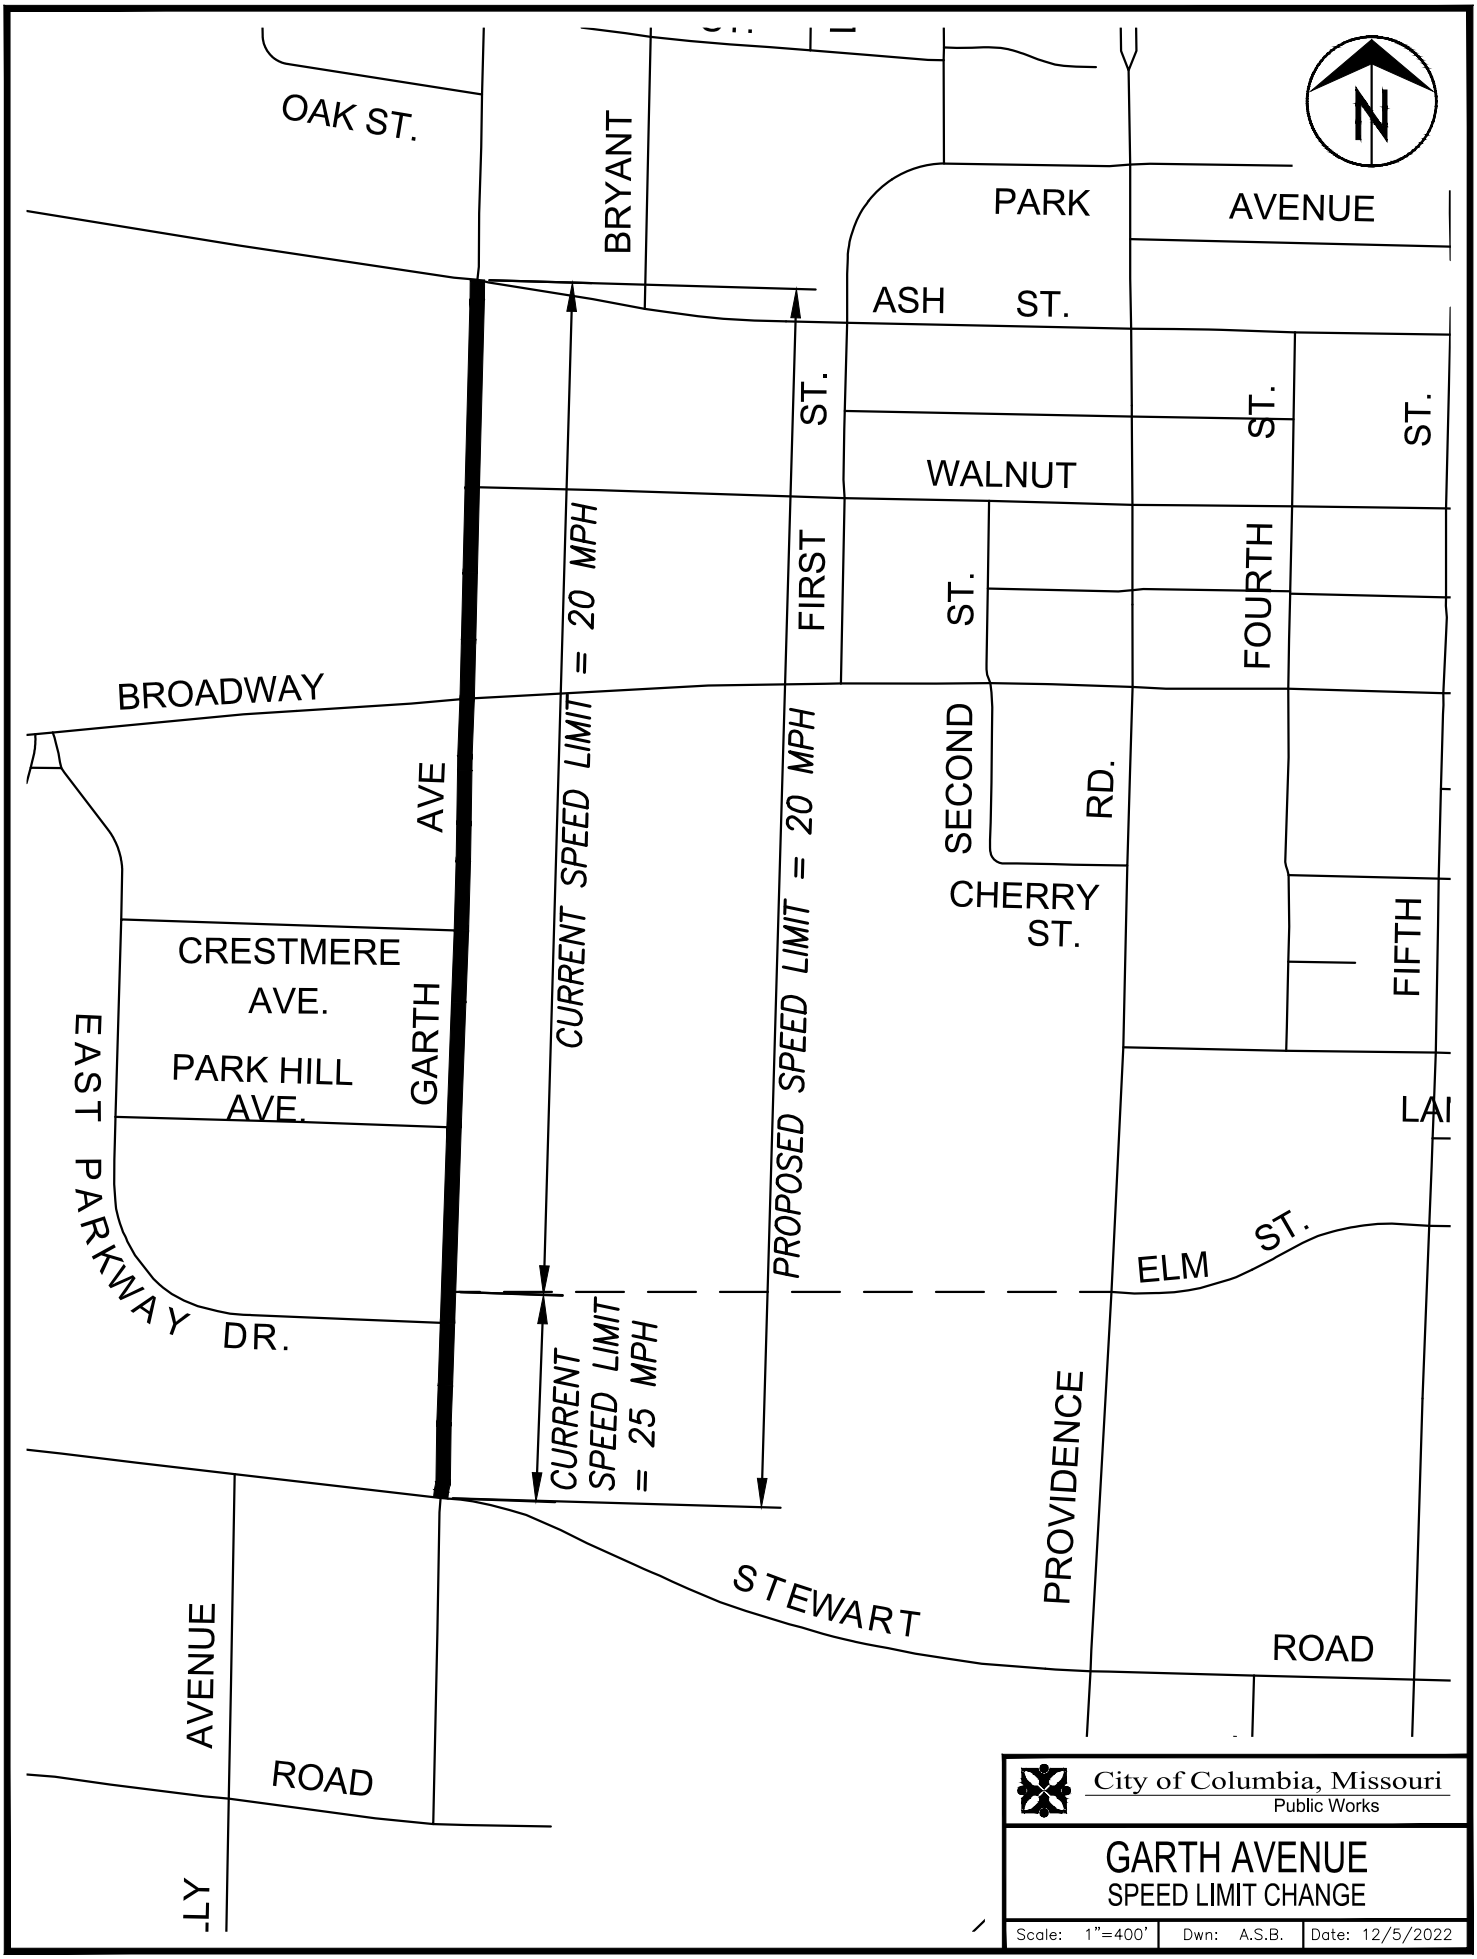

o:\caddproj\traffic\calming\garth avenue\garth ave traffic calming.dwg