Thompson Center

Traffic Control Plan

Sidewalk Closure

Detectable Barricade with Verbiage " Sidewalk Closed Ahead Please Cross Here"

Detectable Barricade

WHITING-TURNER

Exhibit A

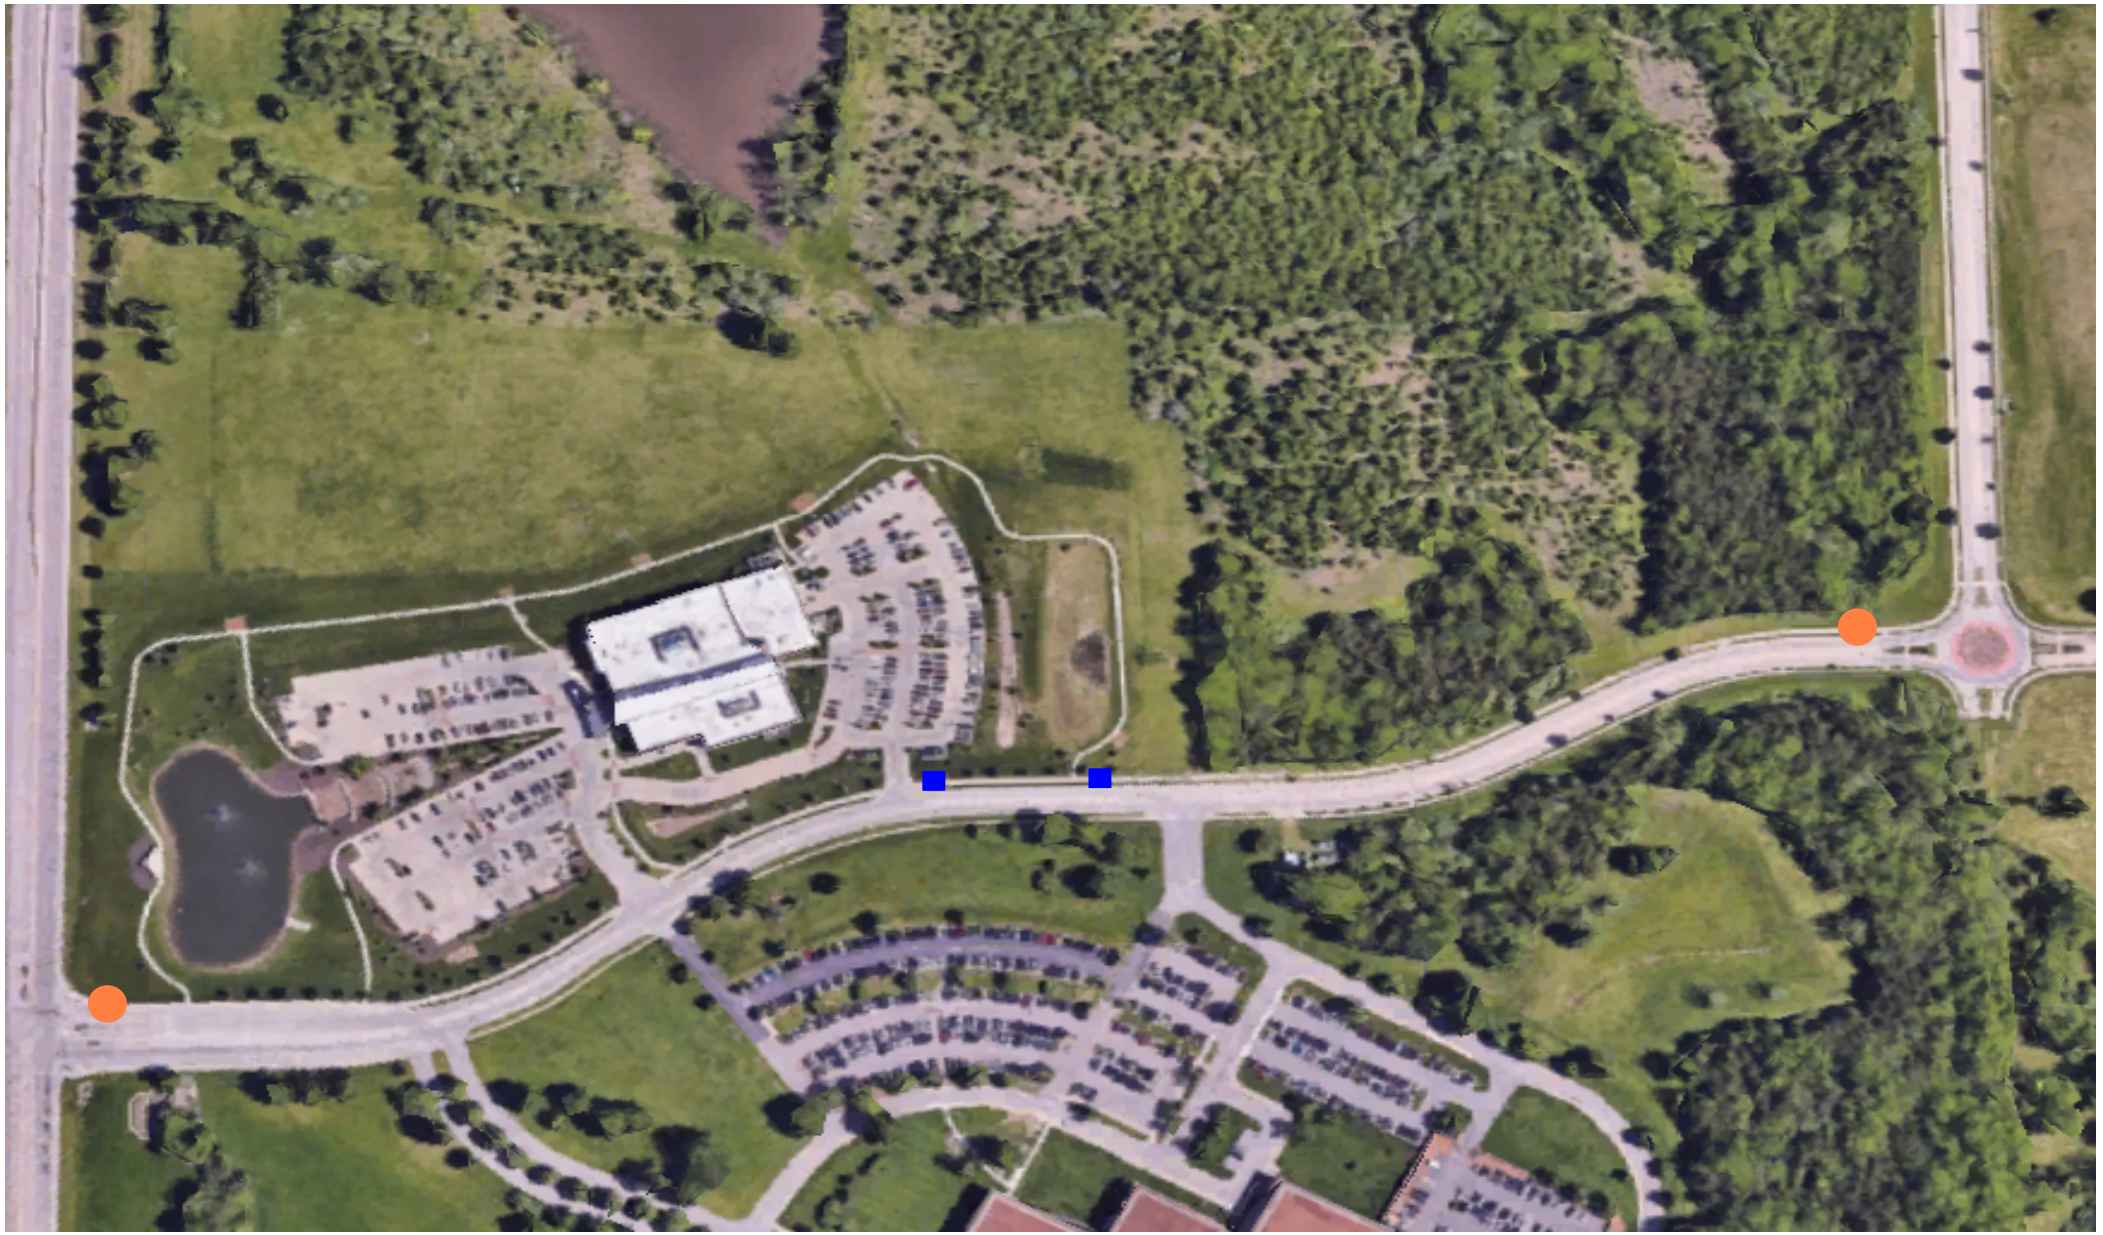

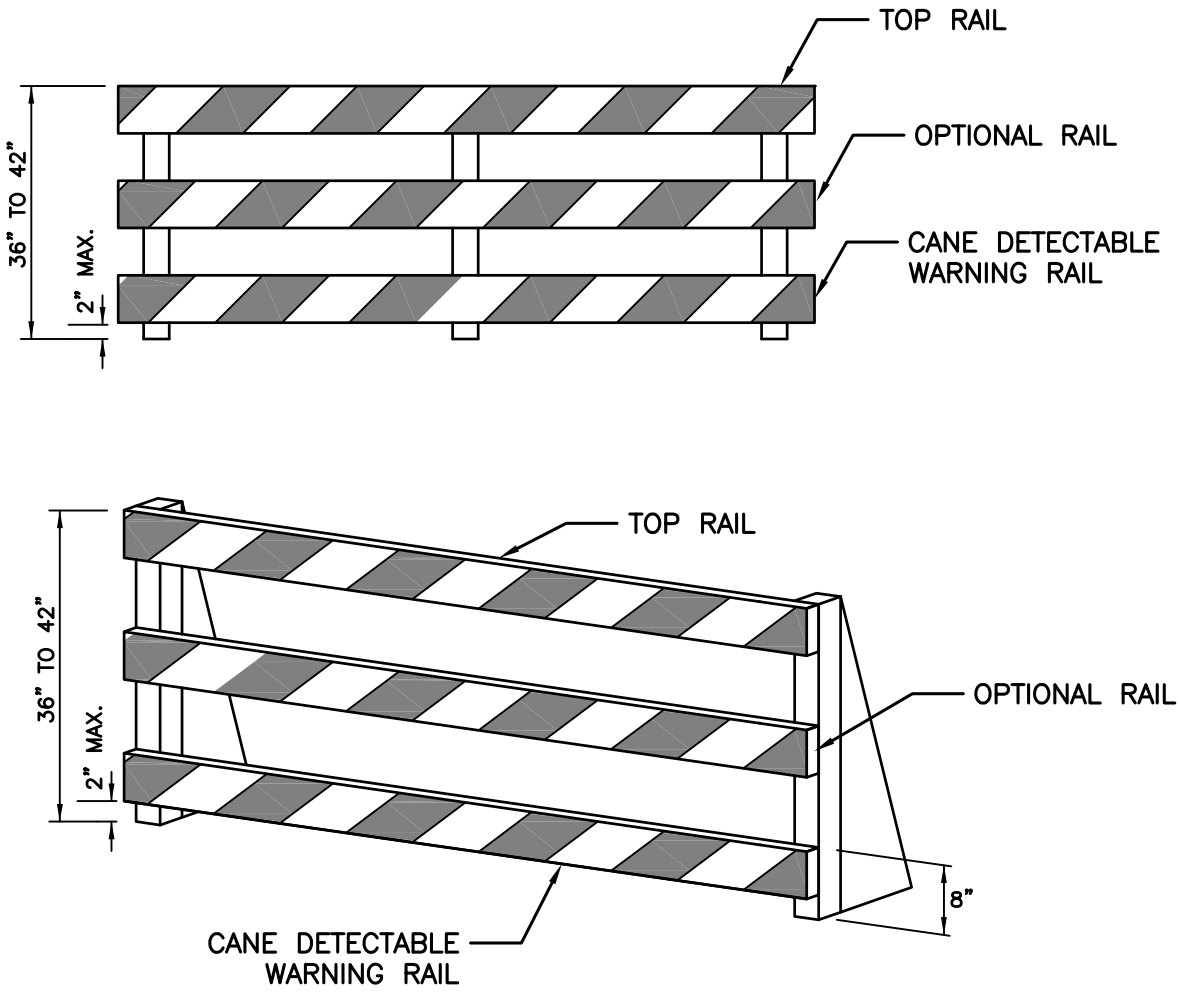

NOTES:

1. RAILS SHALL BE HIGHLY VISIBLE, YELLOW, ORANGE, OR WHITE CONTRAST FROM THE REST OF THE BARRIER
2. RAILS SHALL EXTEND THE FULL WIDTH OF THE BARRICADE
3. THE BARRICADES SHALL EXTEND THE WIDTH OF THE SIDEWALK CLOSURE AND OR THE LENGTH OF THE ACCESSIBLE ROUTE WITH NO GAPS BETWEEN BARRICADES

TYPICAL DETECTABLE BARRICADE

N.T.S.