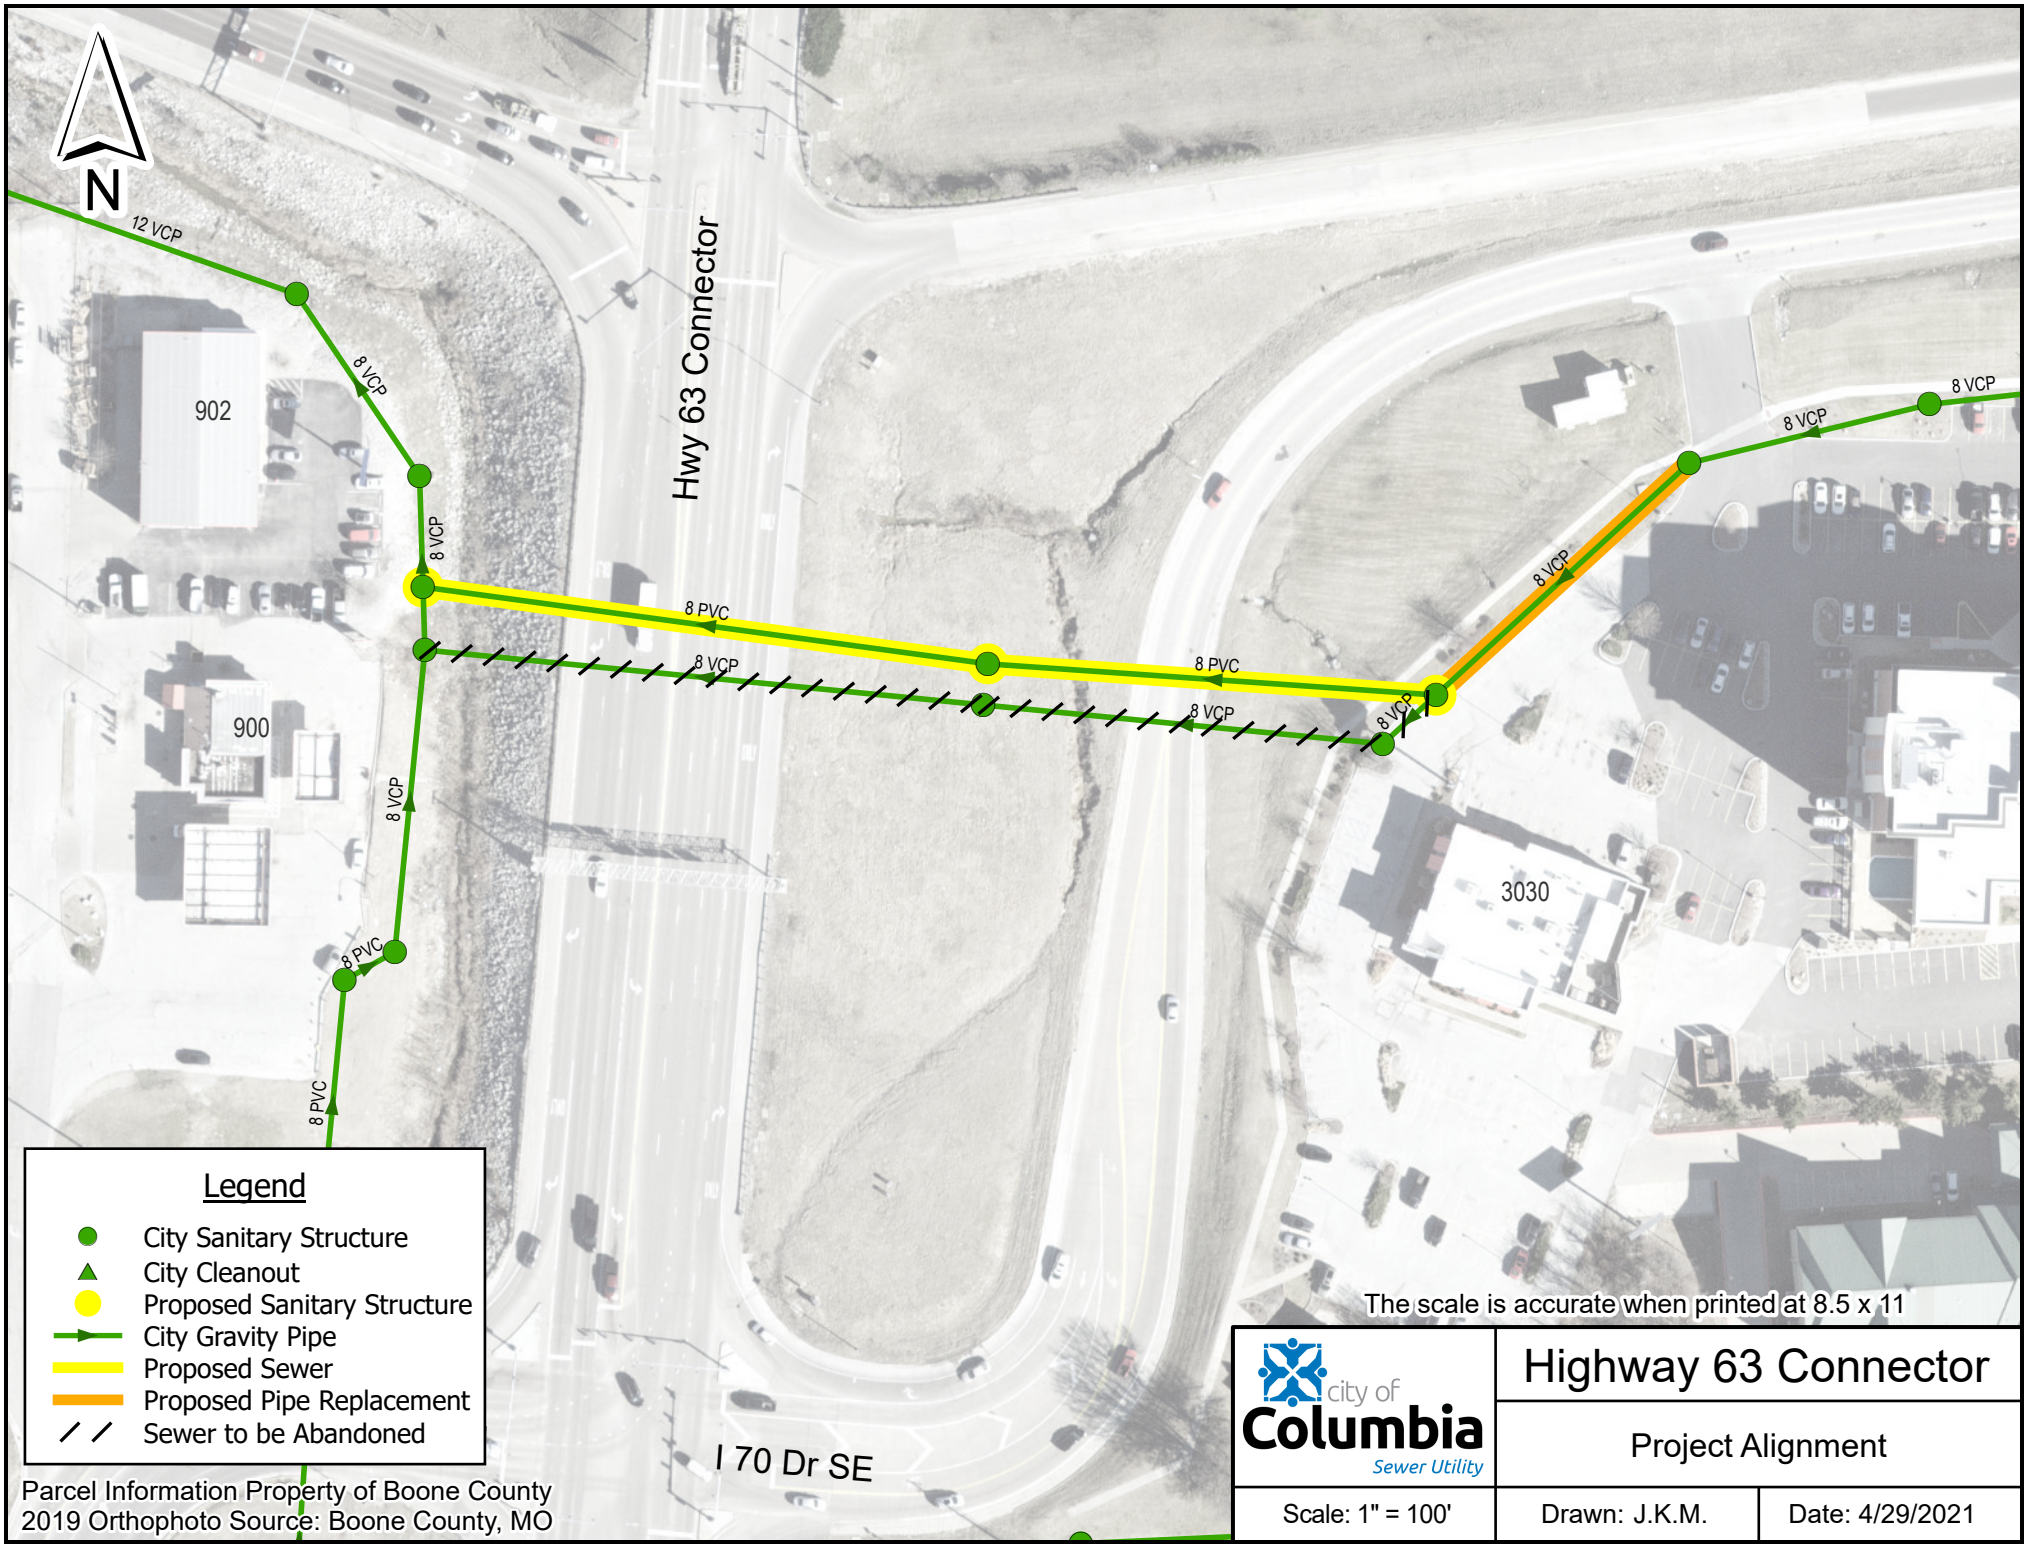
N
12 VCP
8 VCP
902
900
Hwy 63 Connector
8 PVC
8 VCP
8 PVC
8 VCP
8 VCP
8 VCP
8 VCP
8 VCP
8 VCP
8 PVC
8 PVC
3030
I 70 Dr SE
Legend
City Sanitary Structure
City Cleanout
Proposed Sanitary Structure
City Gravity Pipe
Proposed Sewer
Proposed Pipe Replacement
Sewer to be Abandoned
Parcel Information Property of Boone County
2019 Orthophoto Source: Boone County, MO
The scale is accurate when printed at 8.5 x 11
city of Columbia
Sewer Utility
Highway 63 Connector
Project Alignment
Scale: 1" = 100'
Drawn: J.K.M.
Date: 4/29/2021