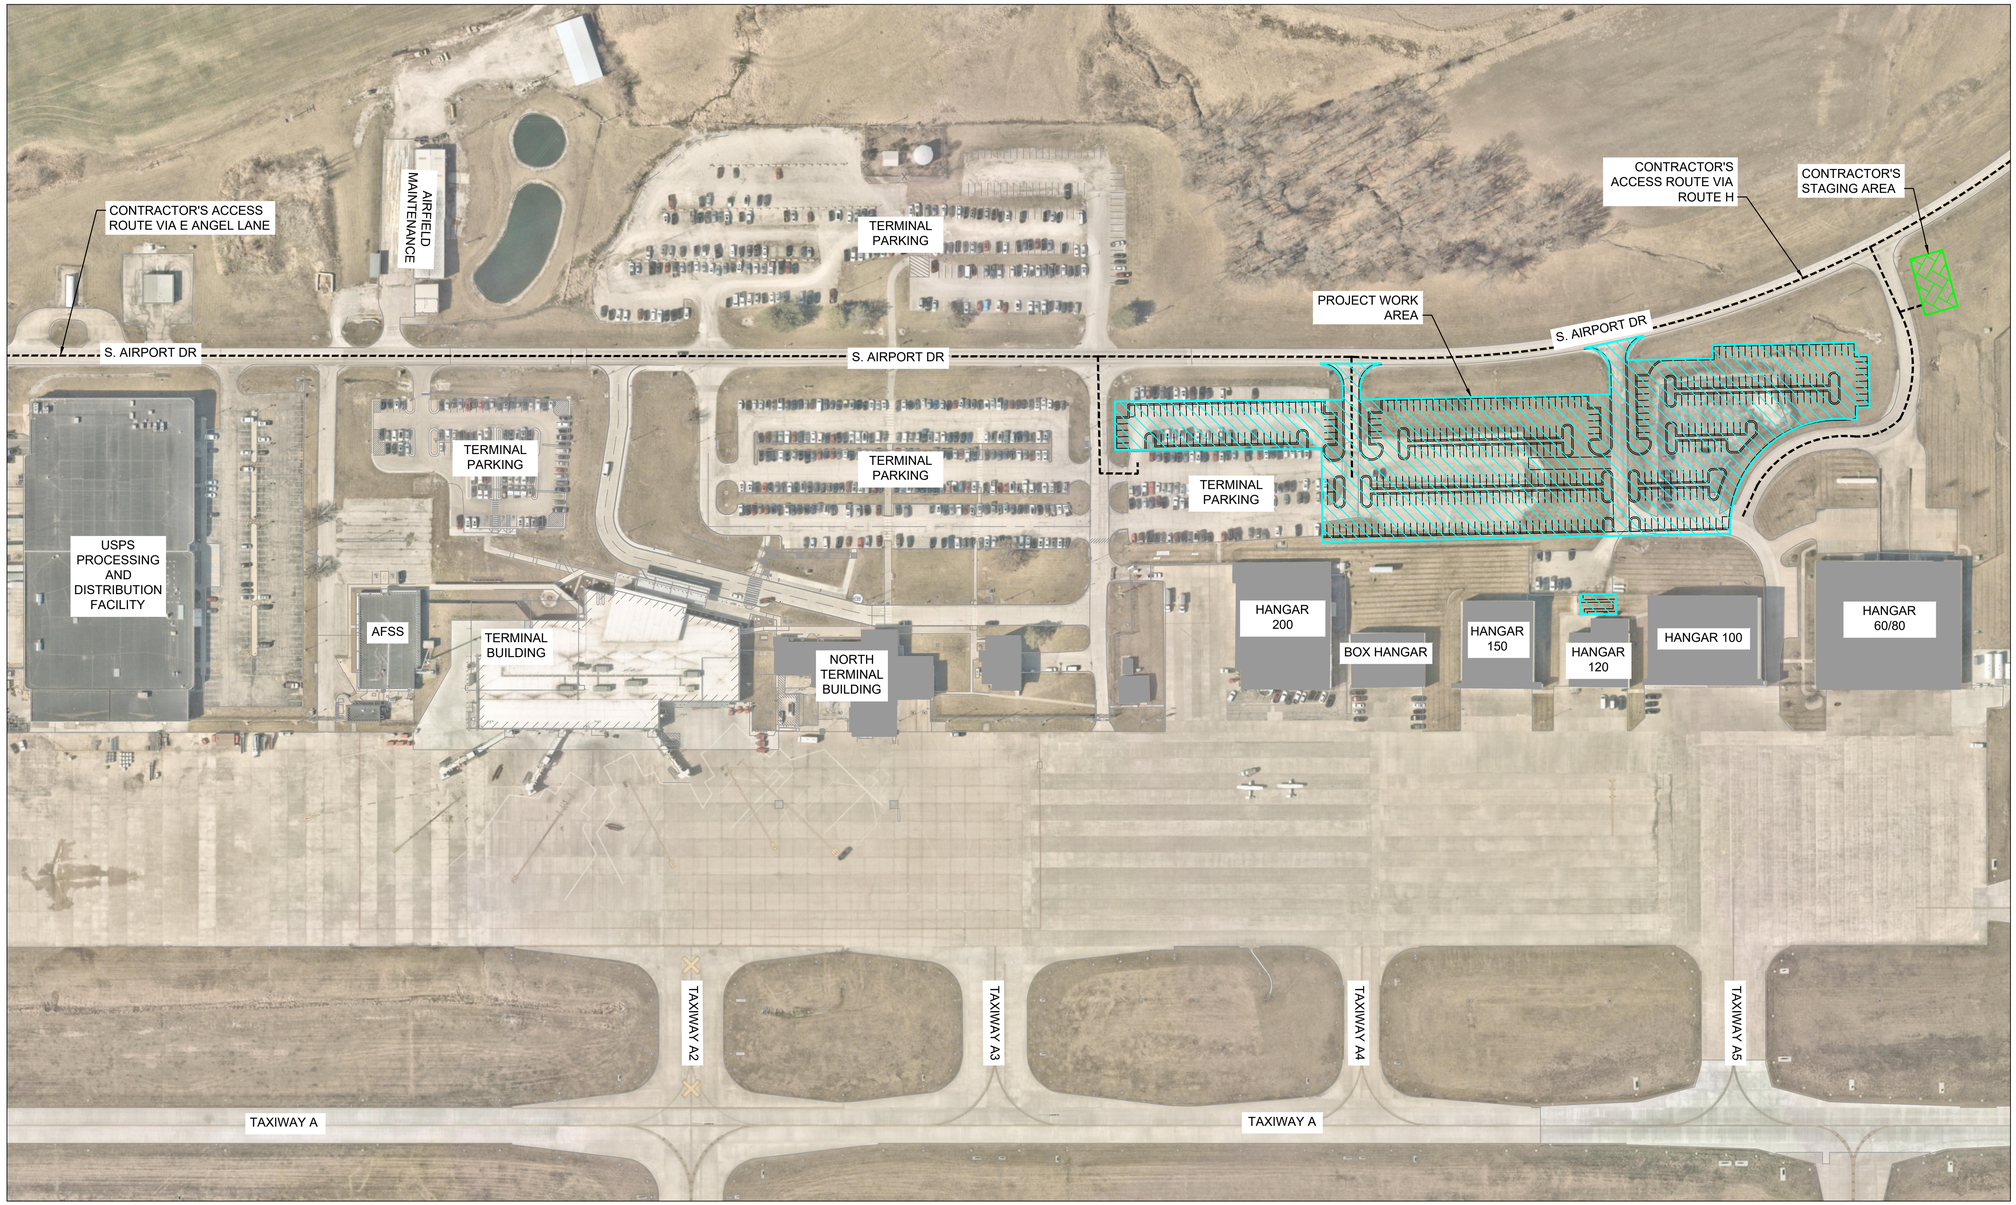

LEGEND:

- CONTRACTOR'S ACCESS ROUTE
- PROJECT WORK AREA
- CONTRACTOR'S STAGING AREA

NOTES:

1. CONTRACTOR SHALL FOLLOW THE ROUTE SHOWN ON THIS SHEET FOR ACCESS ROUTE TO THE AIRPORT.
2. CONTRACTOR SHALL INSTALL TYPE III BARRICADES AS SHOWN ON G-003 IN LOCATIONS SHOWN ON SHEETS G-101 THROUGH G-104 OR APPROVED BY AIRPORT MANAGEMENT.
3. AT THE CONCLUSION OF EACH WORK DAY, ALL EQUIPMENT SHALL BE PARKED IN THE STAGING AREA UNLESS OTHERWISE APPROVED BY AIRPORT MANAGEMENT.
4. CONTRACTOR EMPLOYEE PARKING WILL BE ALLOWED IN THE CONTRACTOR'S STAGING AREA ONLY.
5. THE CONTRACTOR ACCESS ROUTE SHALL BE MAINTAINED IN A CONDITION THAT WILL PREVENT TRACKING OF SEDIMENT ONTO PUBLIC RIGHT-OF-WAYS. THIS MAY REQUIRE PERIODIC TOP DRESSING WITH ADDITIONAL AGGREGATE AT CONTRACTOR'S EXPENSE. ALL SEDIMENT SPILLED, DROPPED OR WASHED ONTO PUBLIC RIGHT-OF-WAYS MUST BE REMOVED IMMEDIATELY.

OVERALL ACCESS SAFETY AND PHASING PLAN

0 100' 200'
SCALE IN FEET
NORTH

no.	date	by	ckd	description
0	02/23/26	WHJ	TBW	ISSUED FOR REVIEW

ISSUED FOR REVIEW - NOT FOR CONSTRUCTION

BURNS McDONNELL
9400 WARD PARKWAY
KANSAS CITY, MO 64114
816-333-9400
LICENSEE NO. 000165

date	detailed
02/23/26	W. JACKSON
designed	**checked**
T. WILKERSON	J. COOPER

COLUMBIA REGIONAL AIRPORT

NORTH PARKING LOT
OVERALL ACCESS SAFETY AND PHASING PLAN

project 194361

drawing G-100 **rev.** 0

sheet X **of** **sheets**

file 194361_G-100-1.dwg