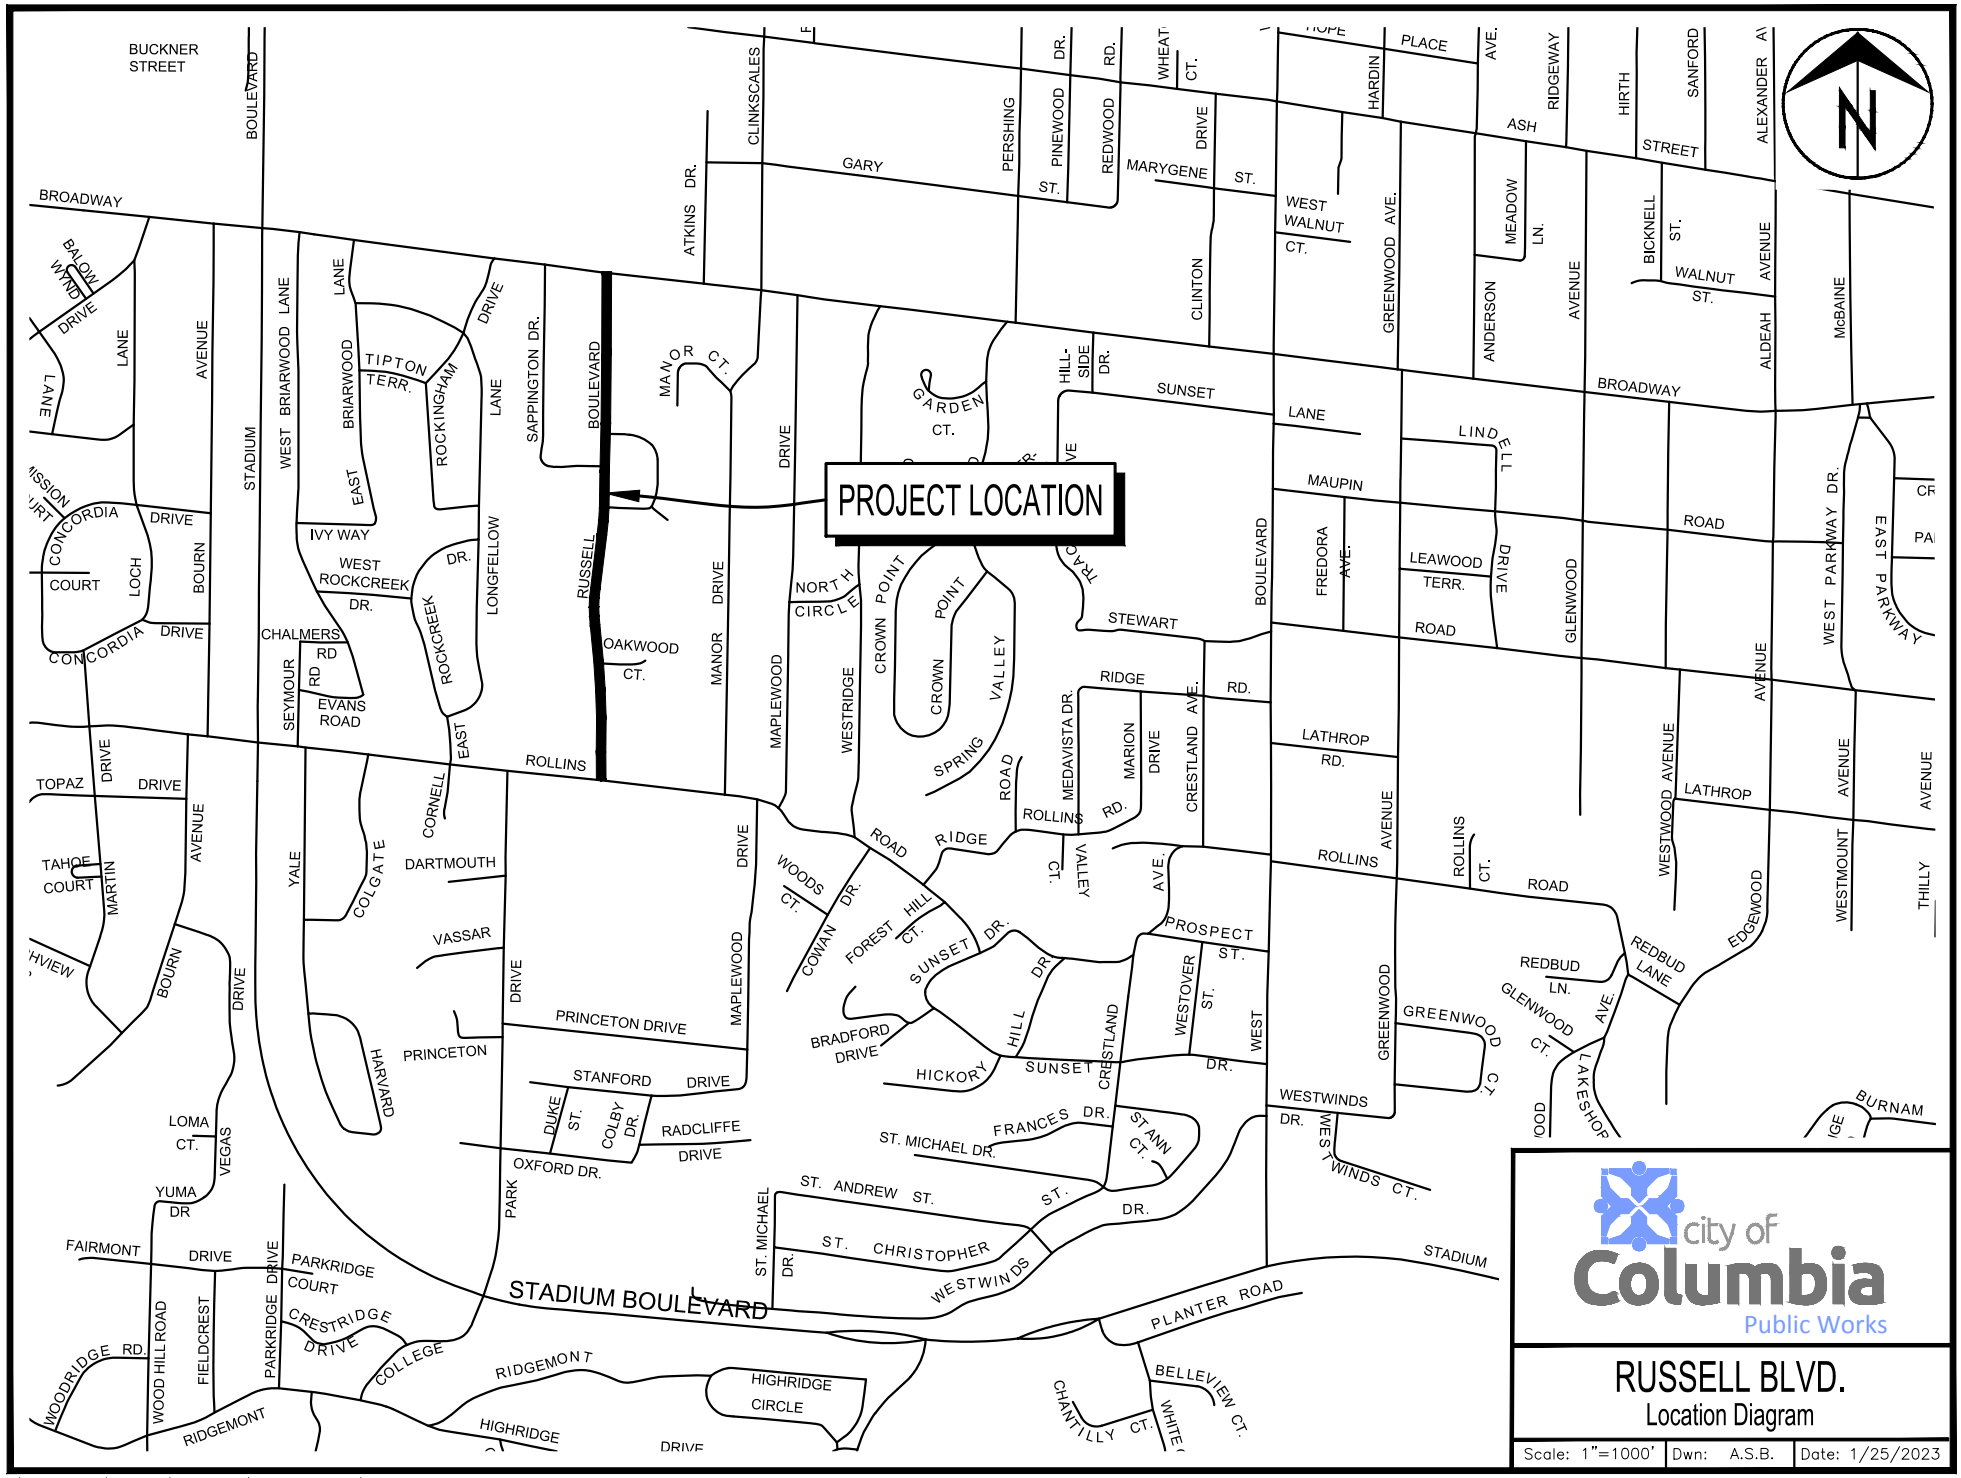

city of Columbia
Public Works

RUSSELL BLVD.
Location Diagram

Scale: 1"=1000'	Dwn: A.S.B.	Date: 1/25/2023

o:\caddproj\traffic\calming\russell blvd\russell blvd traffic calming.dwg