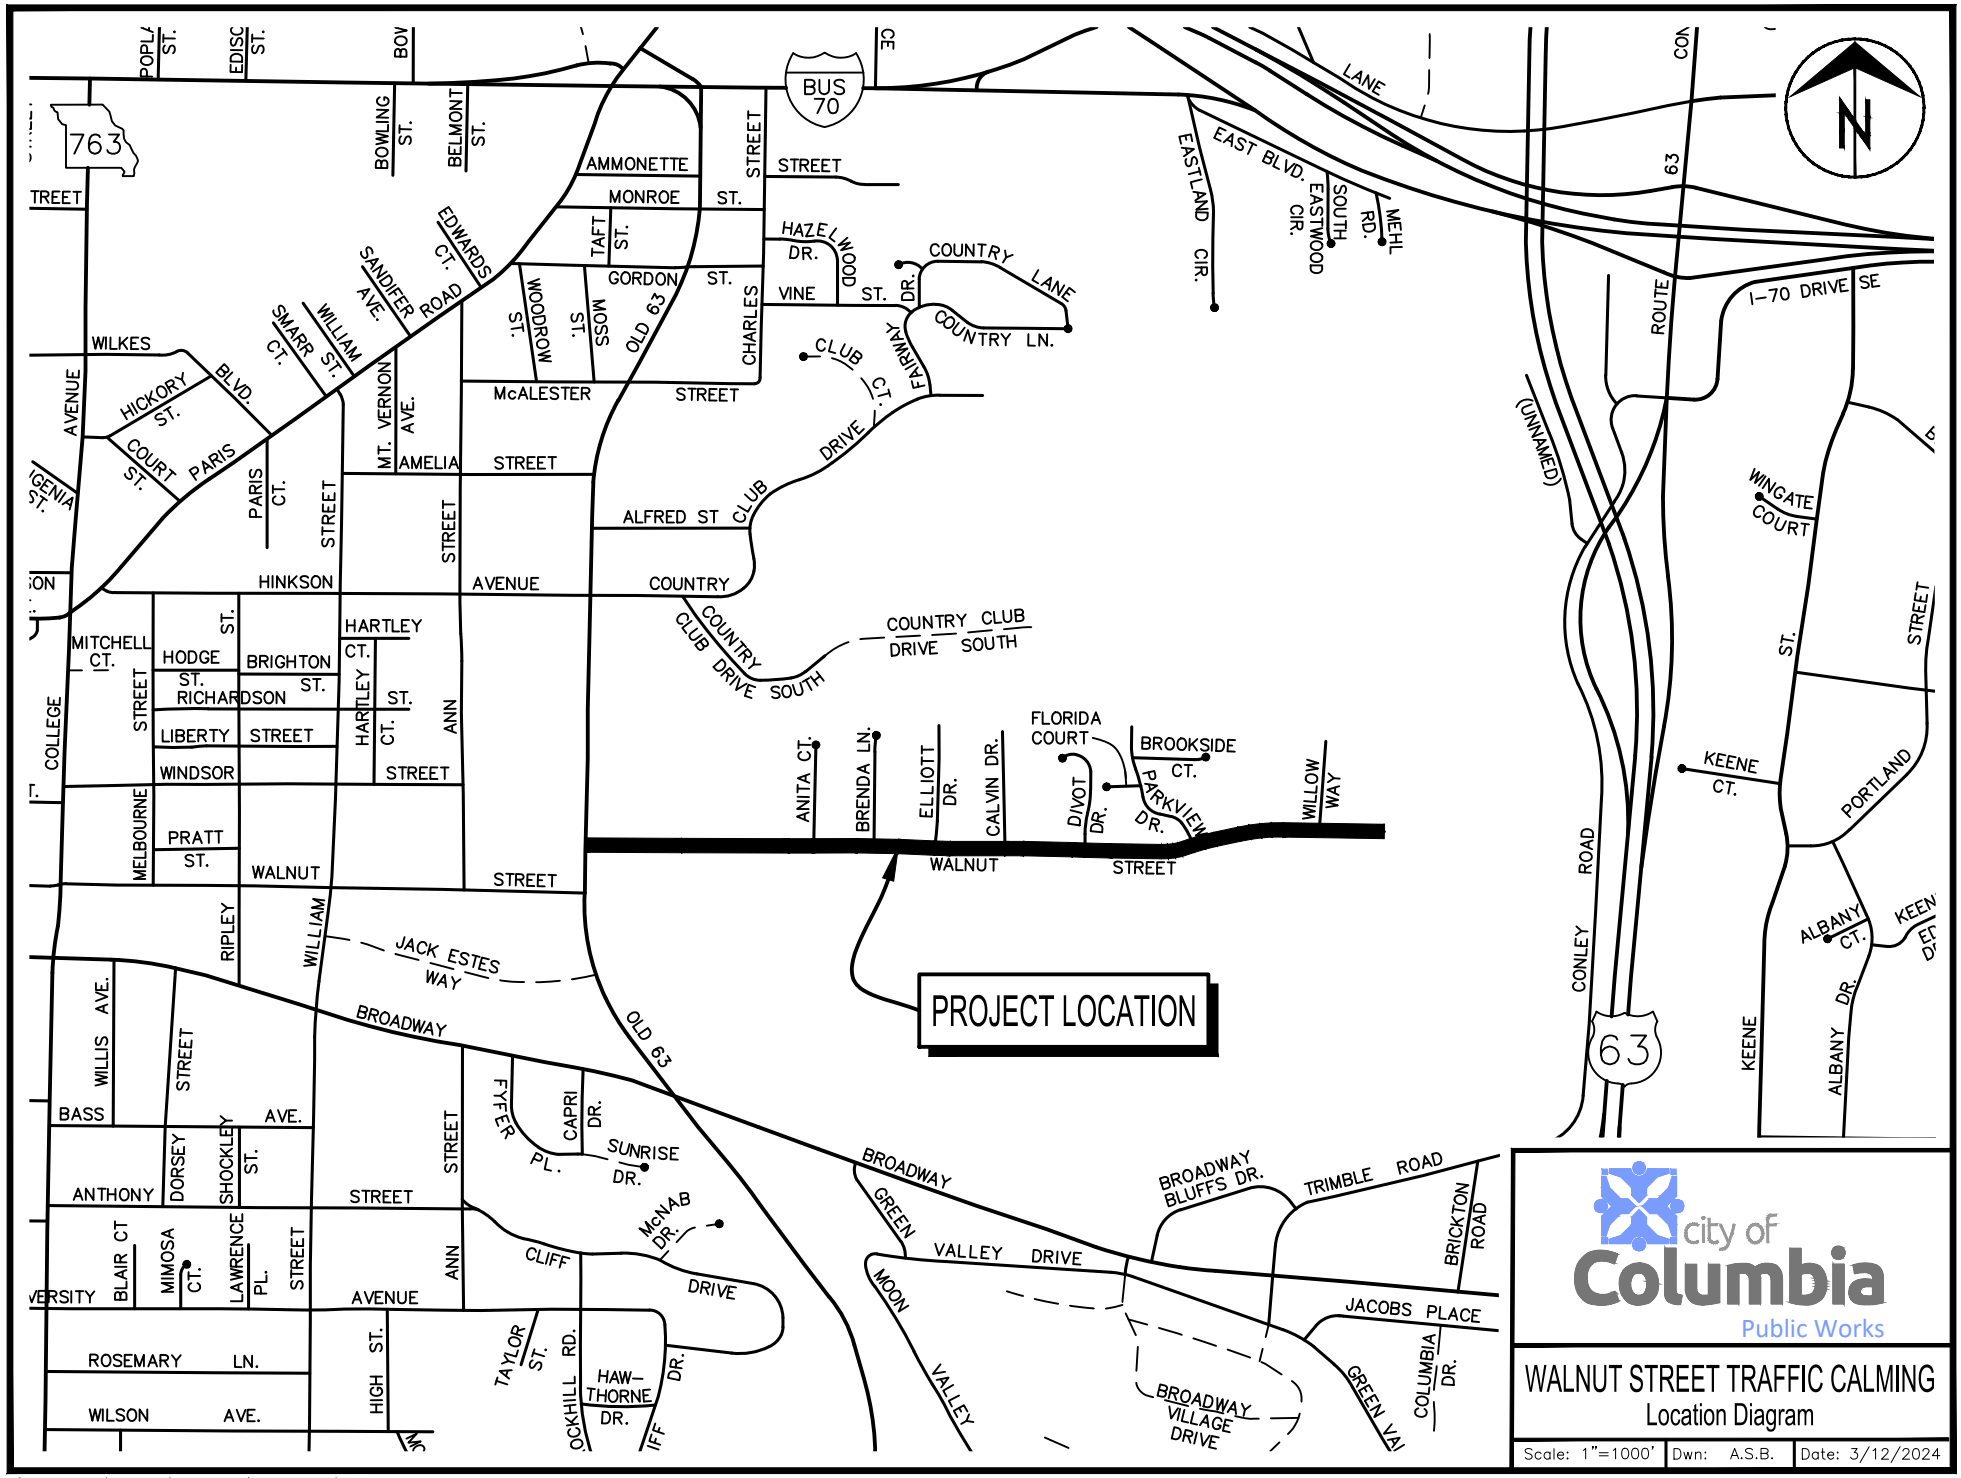

WALNUT STREET TRAFFIC CALMING
Location Diagram

Scale: 1"=1000' | Dwn: A.S.B. | Date: 3/12/2024

o:\caddproj\traffic\calming\e walnut\east walnut traffic calming.dwg