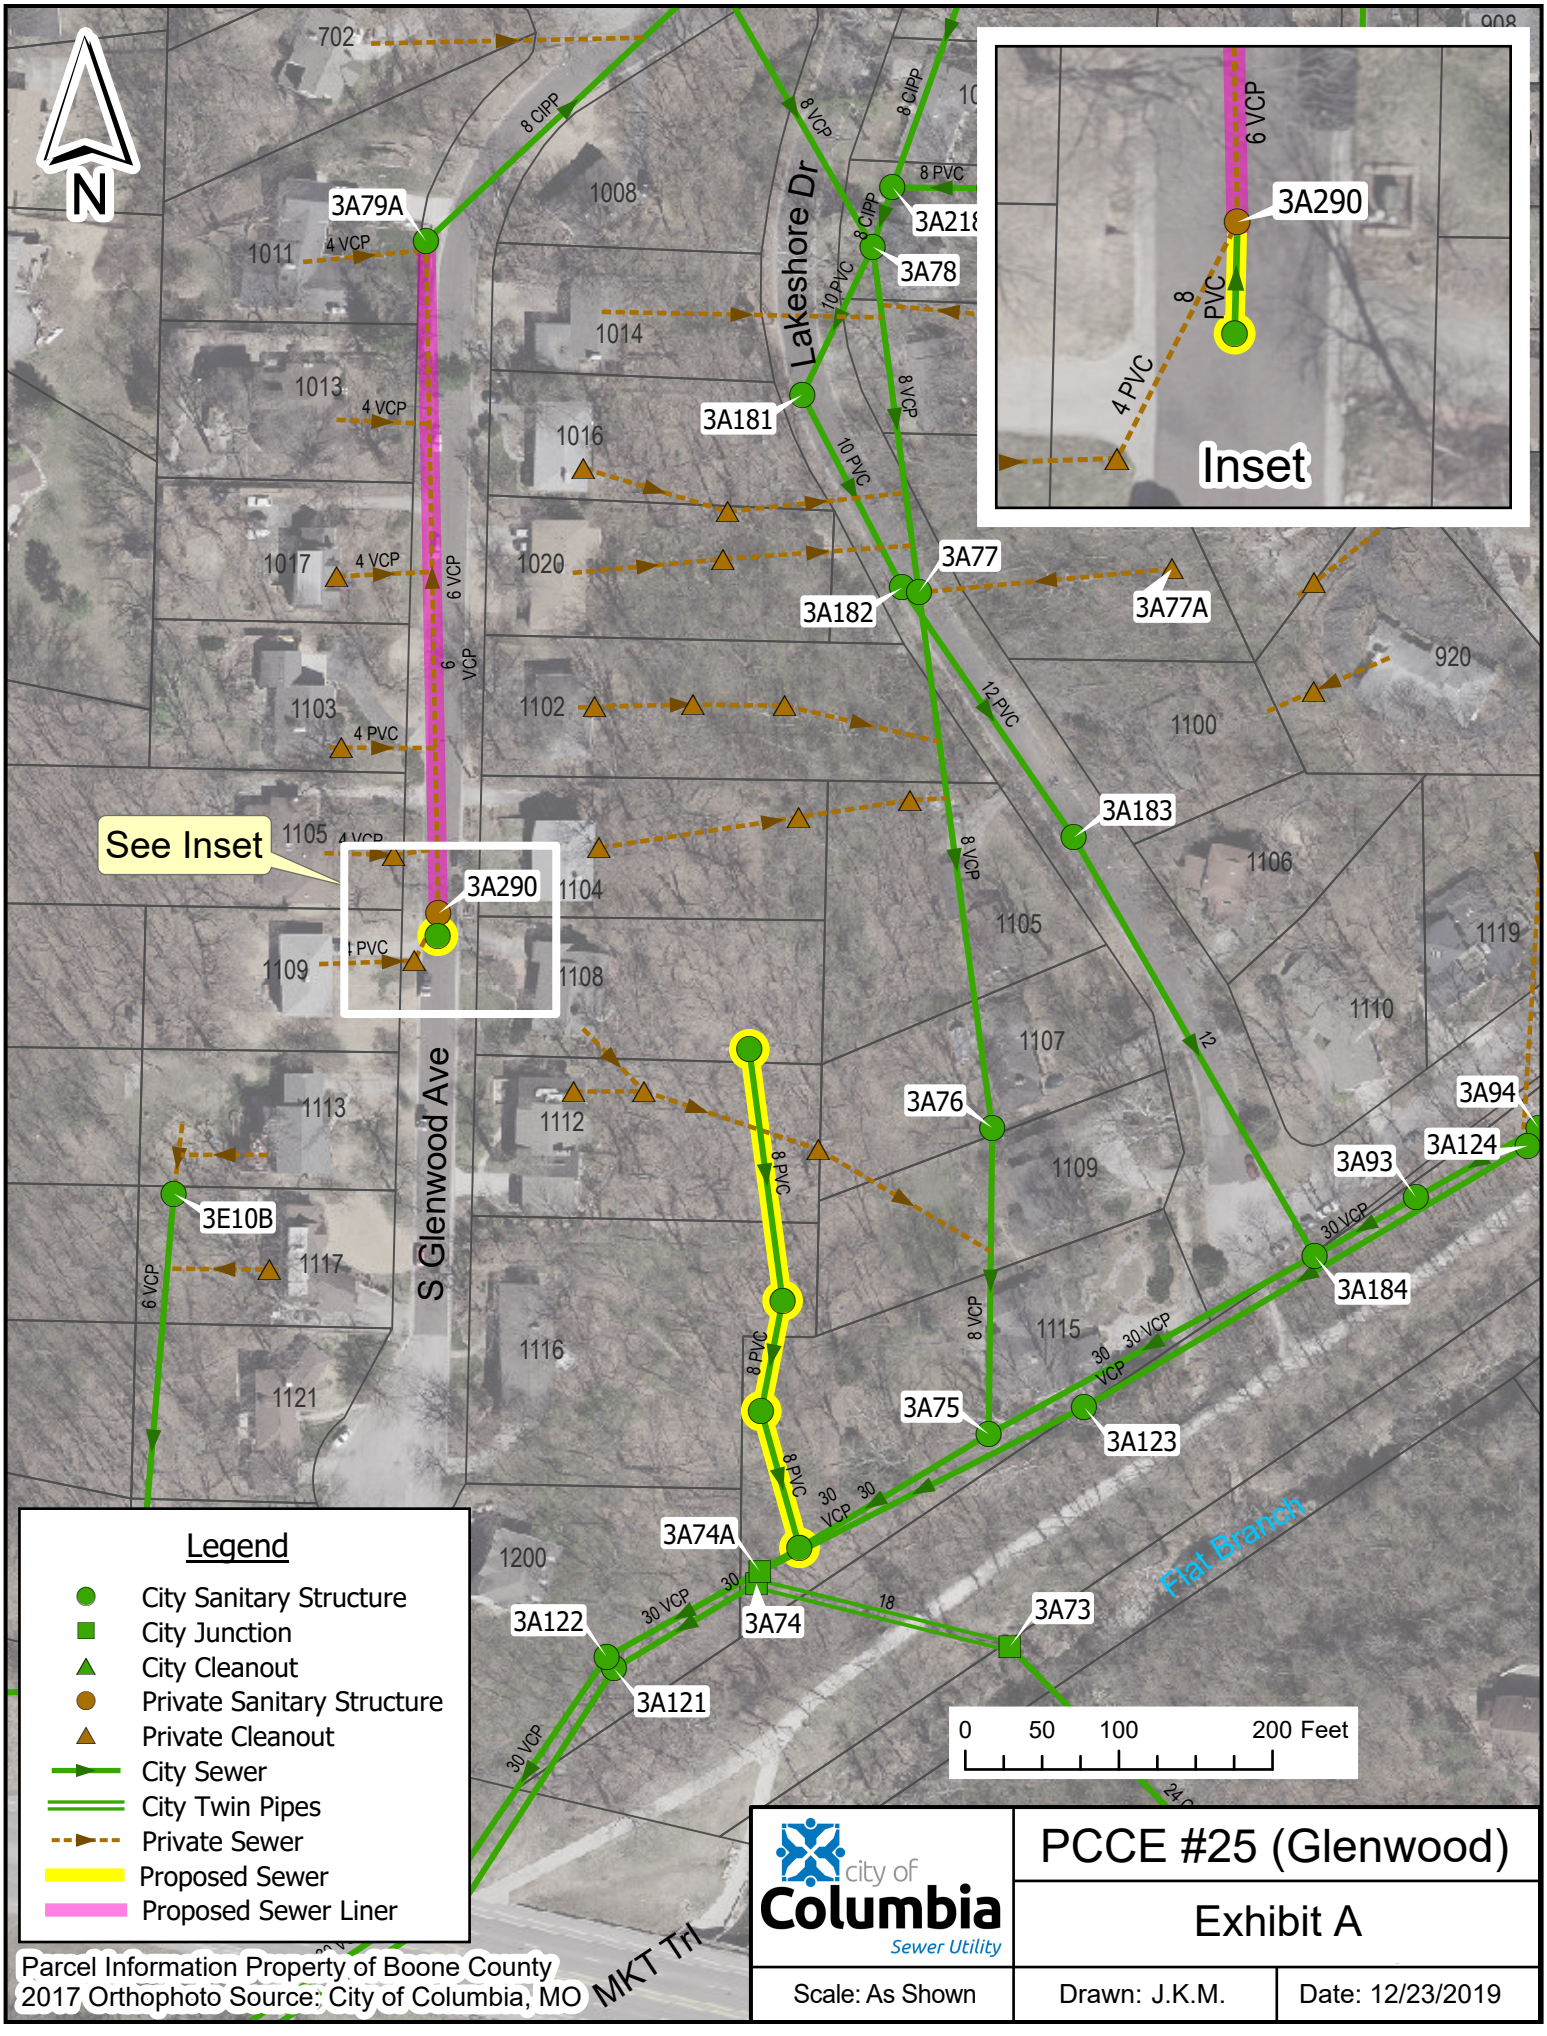
N
Inset
3A290
6 VCP
8 PVC
4 PVC
3A79A
3A78
3A181
3A77
3A182
3A77A
3A183
3A76
3A75
3A74A
3A74
3A73
3A122
3A121
3A123
3A184
3A124
3A94
3A93
3E10B
See Inset
Lakeshore Dr
S Glenwood Ave
Flat Branch
MKT Trl
0 50 100 200 Feet
Legend
City Sanitary Structure
City Junction
City Cleanout
Private Sanitary Structure
Private Cleanout
City Sewer
City Twin Pipes
Private Sewer
Proposed Sewer
Proposed Sewer Liner
Parcel Information Property of Boone County
2017 Orthophoto Source: City of Columbia, MO
city of Columbia Sewer Utility
PCCE #25 (Glenwood)
Exhibit A
Scale: As Shown
Drawn: J.K.M.
Date: 12/23/2019