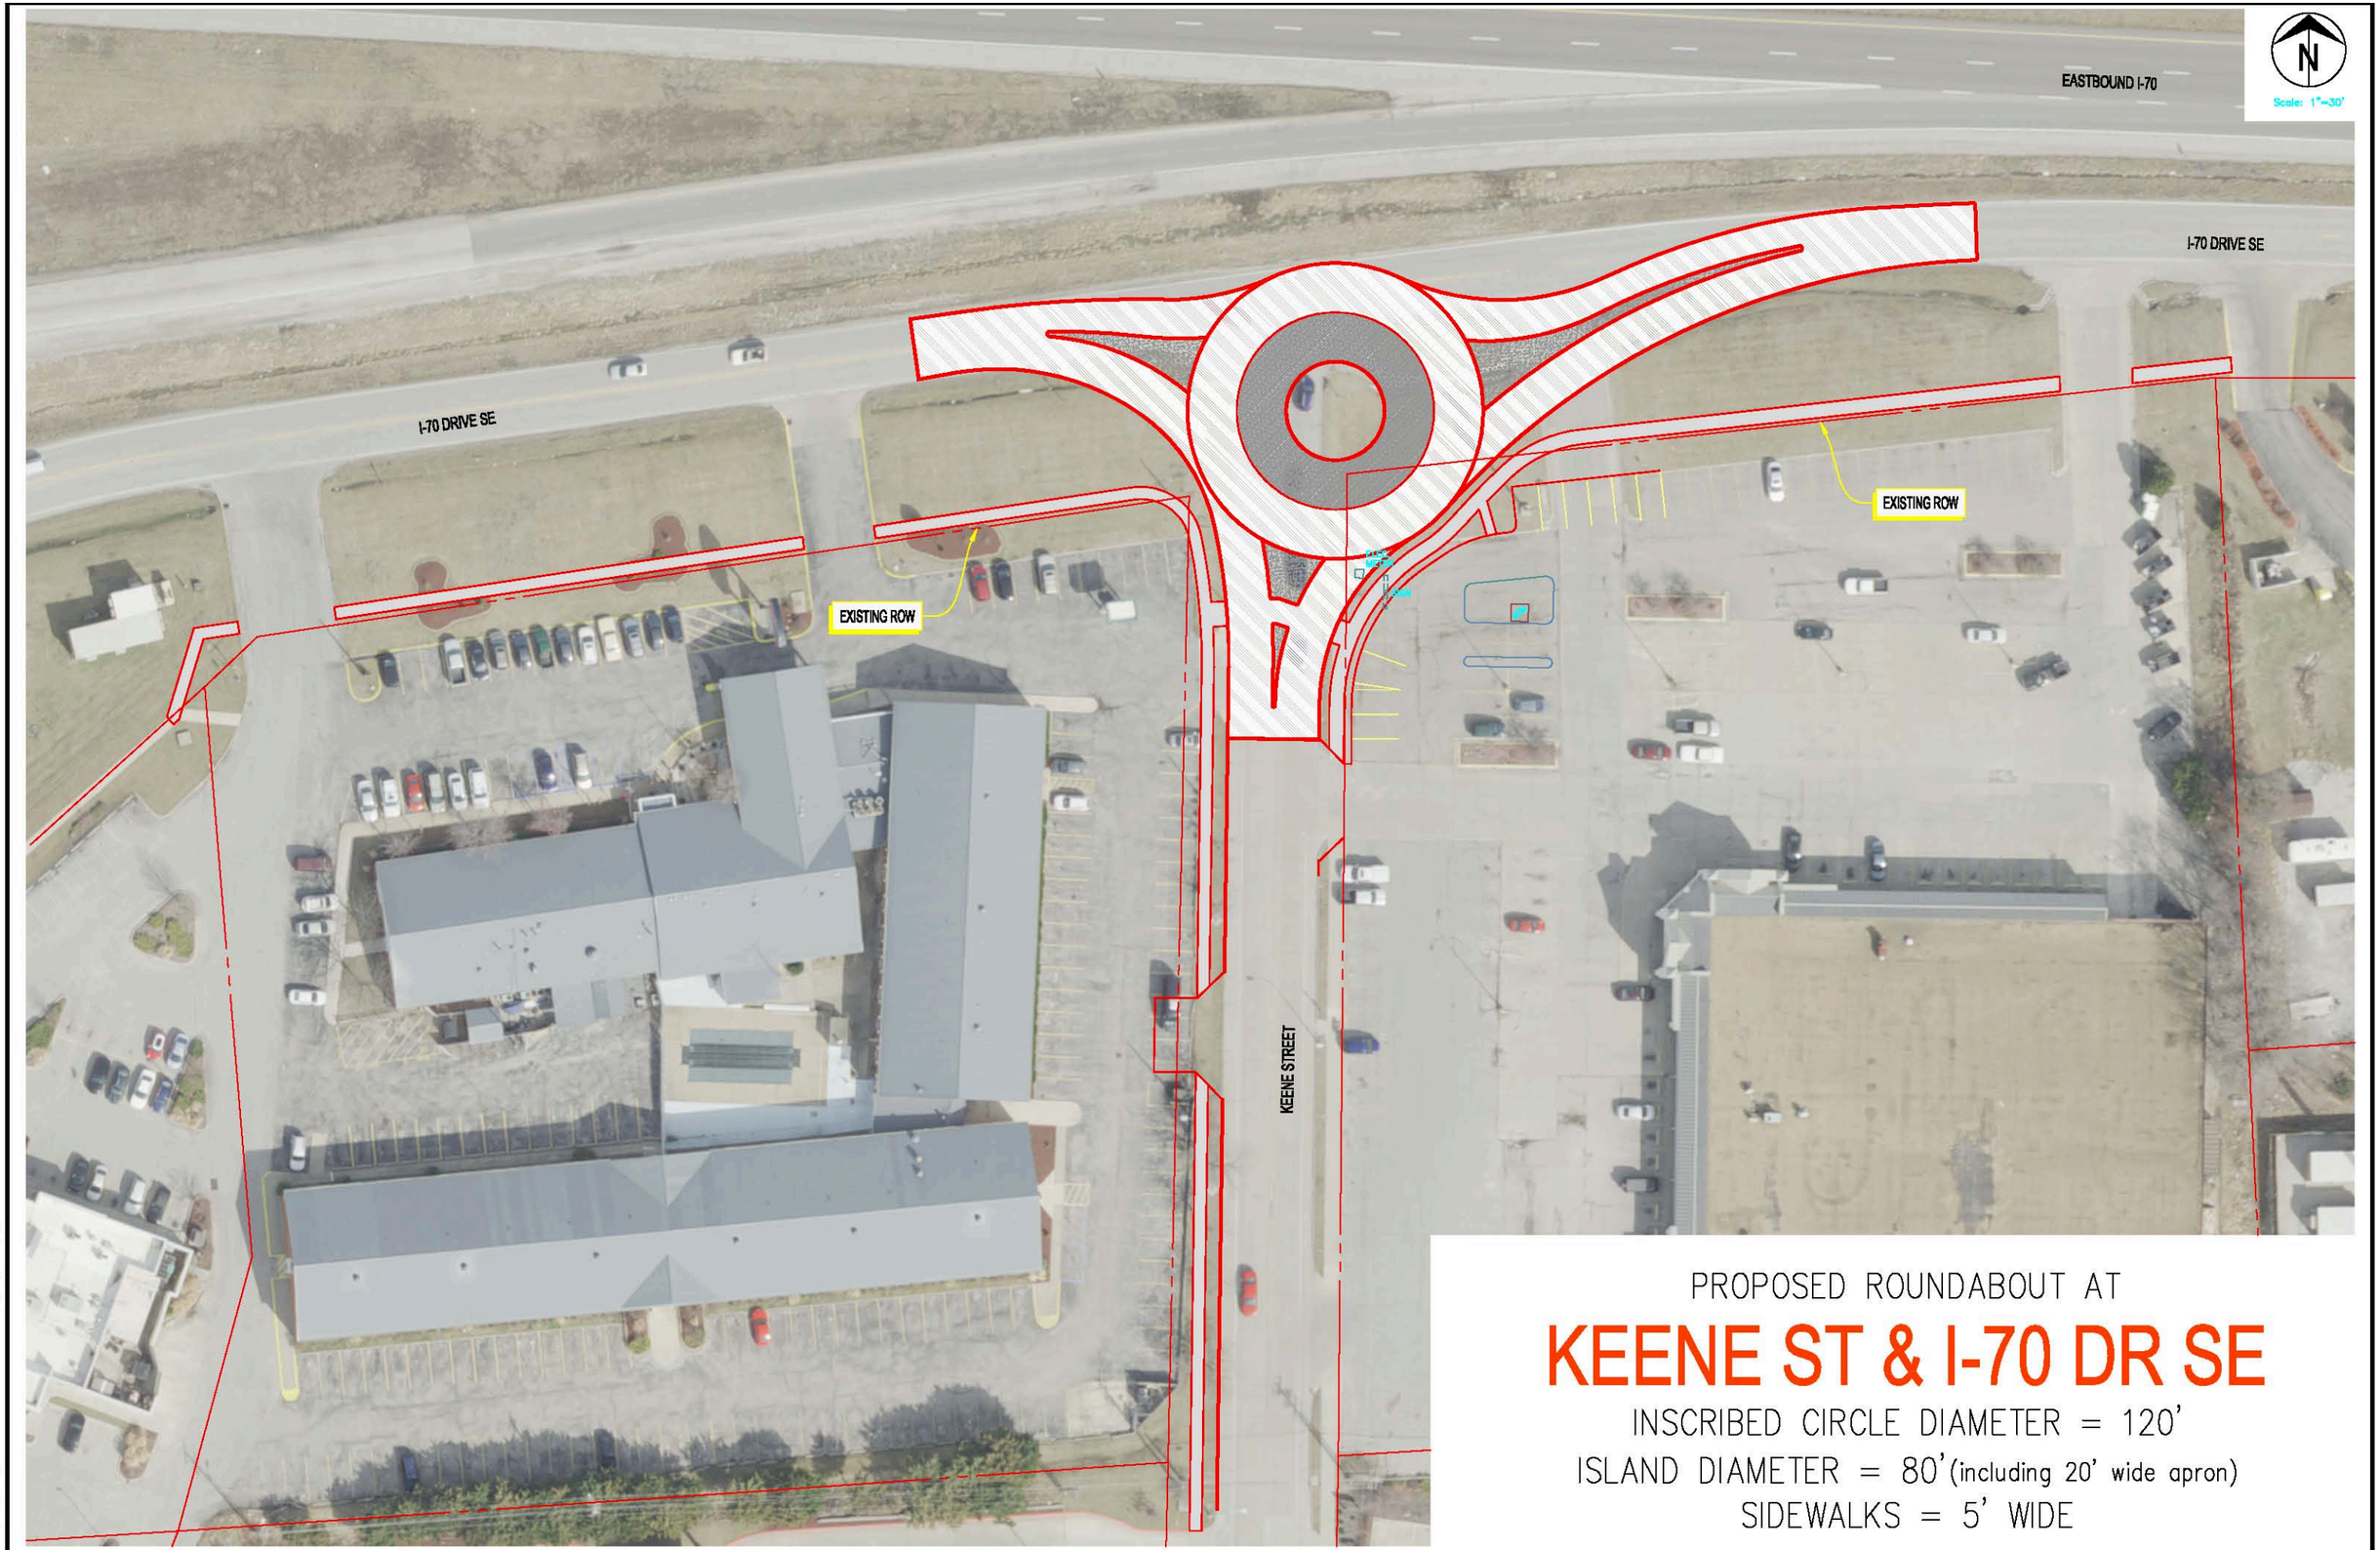

PROPOSED ROUNDABOUT AT

KEENE ST & I-70 DR SE

INSCRIBED CIRCLE DIAMETER = 120'

ISLAND DIAMETER = 80' (including 20' wide apron)

SIDEWALKS = 5' WIDE

2015 Orthophoto Source: Boone County Assessor
approximate row lines source: Boone County Assessor