
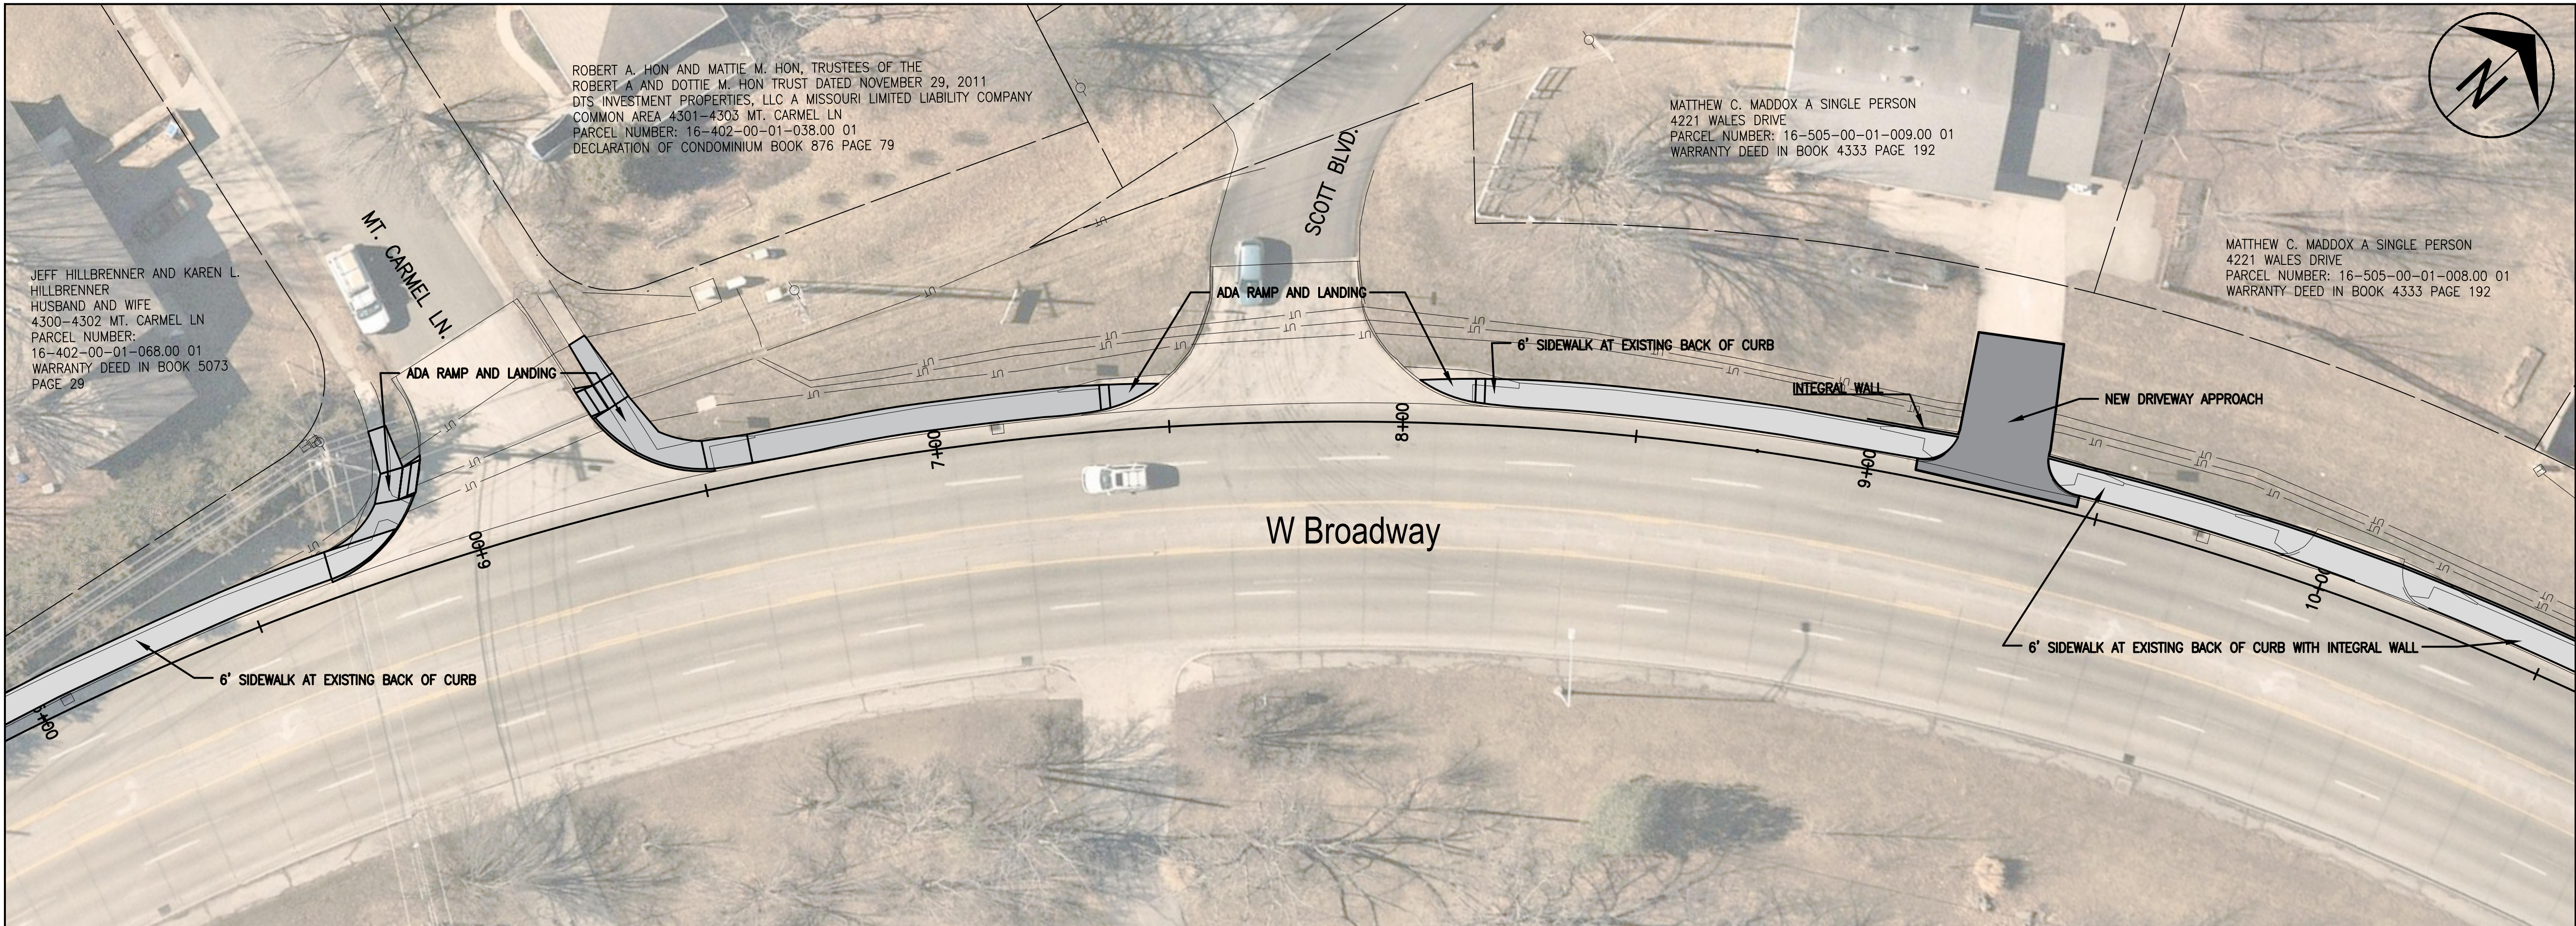


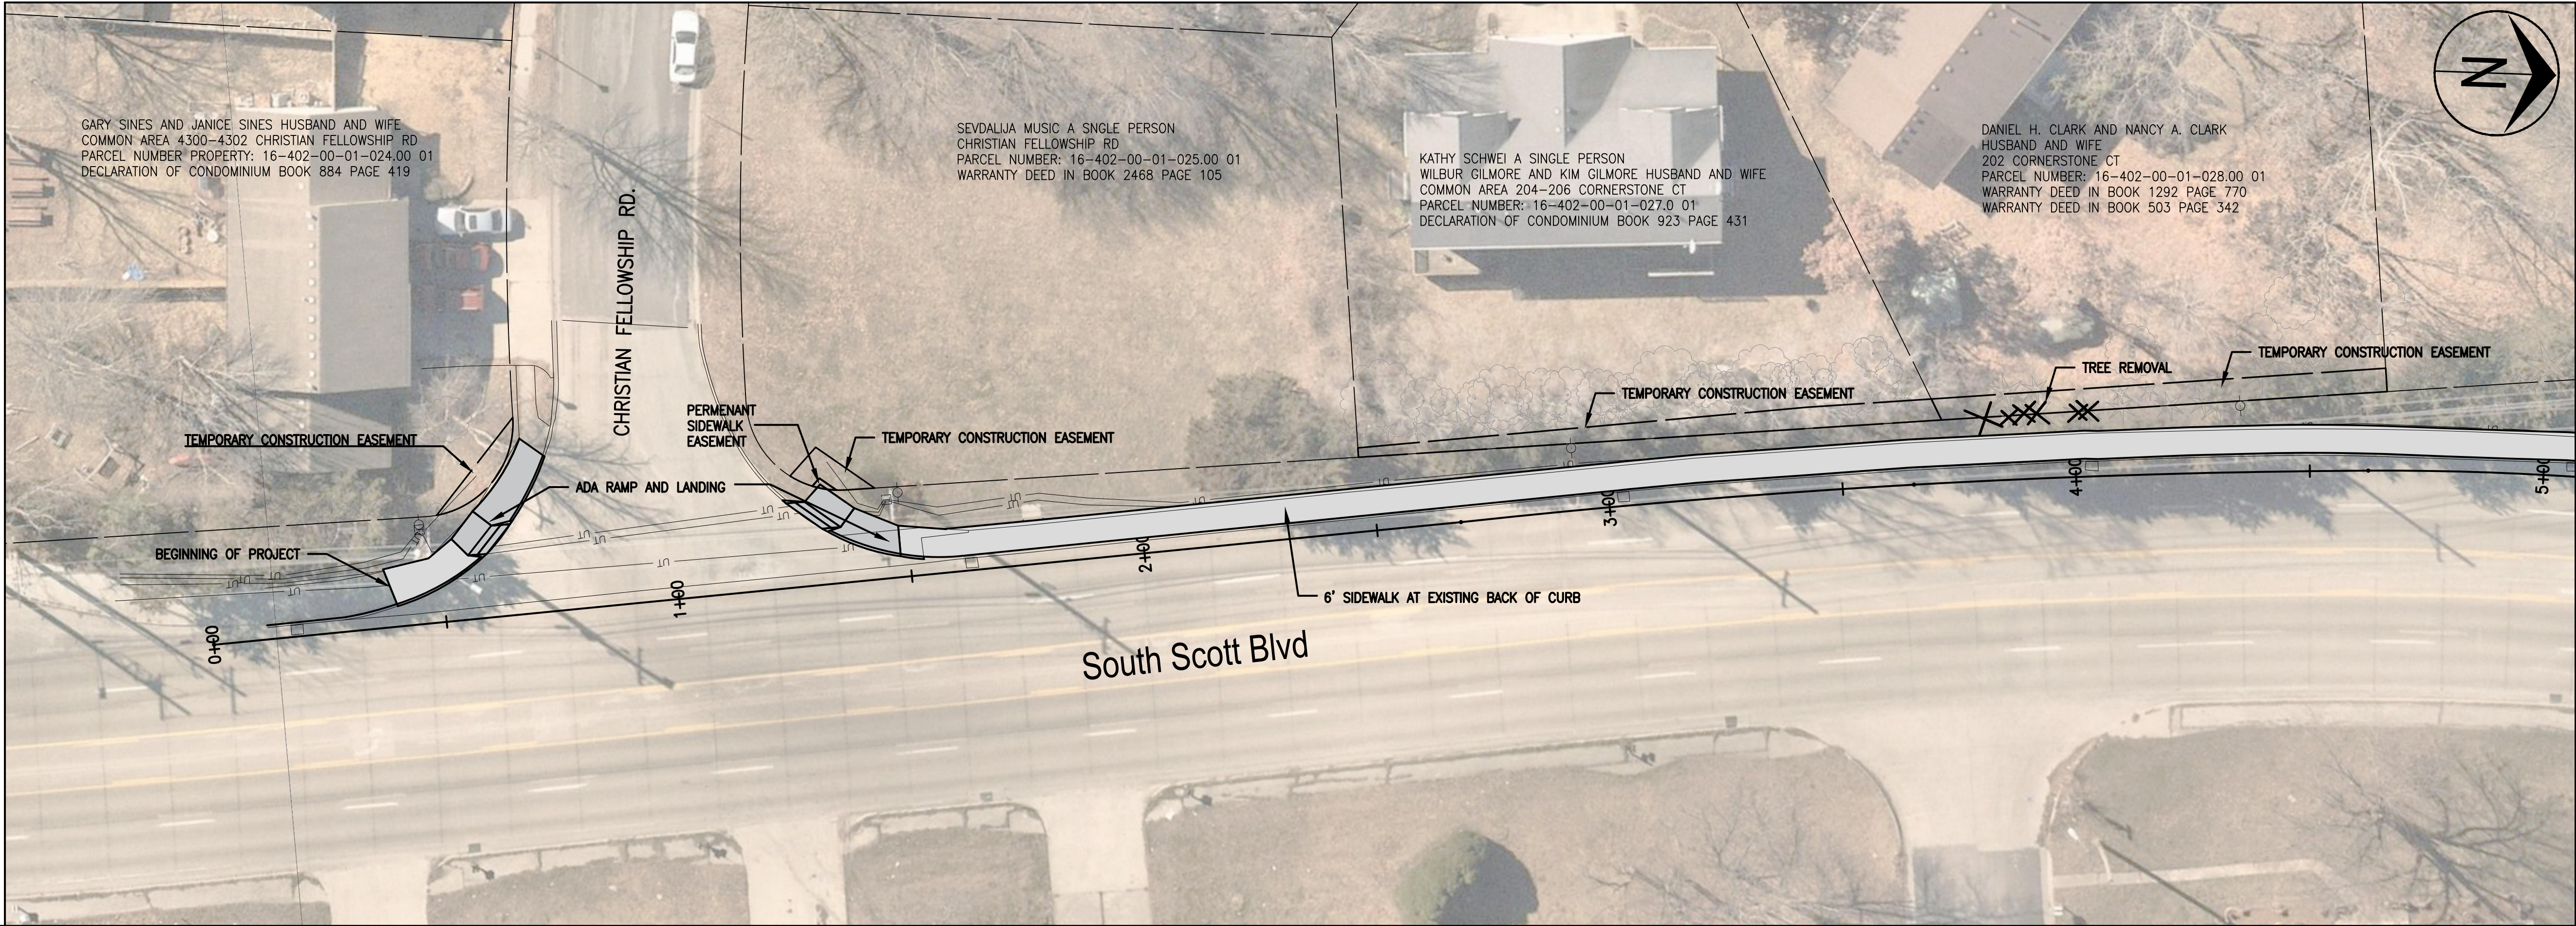

No.	Date	By	Revision

Scott - Broadway Sidewalk


Silvey to Christian Fellowship

Plan Sheet 1



Mission

Provide safe, sustainable infrastructure that promotes positive communities.

701 East Broadway
P.O. Box 6015
Columbia, MO 65205
(573) 875-2489

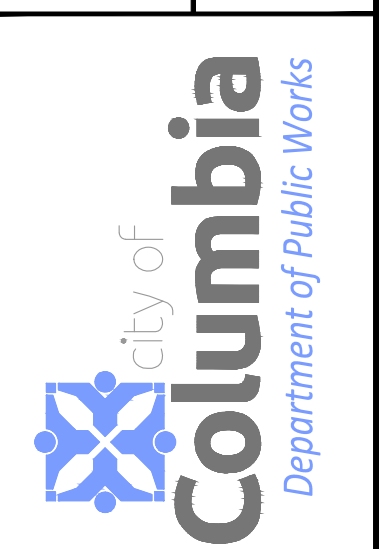

Shane Steven Creech Registered Professional Engineer PE-2007011061
File No. XXXX
Scale: 1" = 20'
Date: 11/7/2022
Des. E.M.F.
Dwn. T.L.W.
Chk. A.A.A.
Sheet 1 of 3

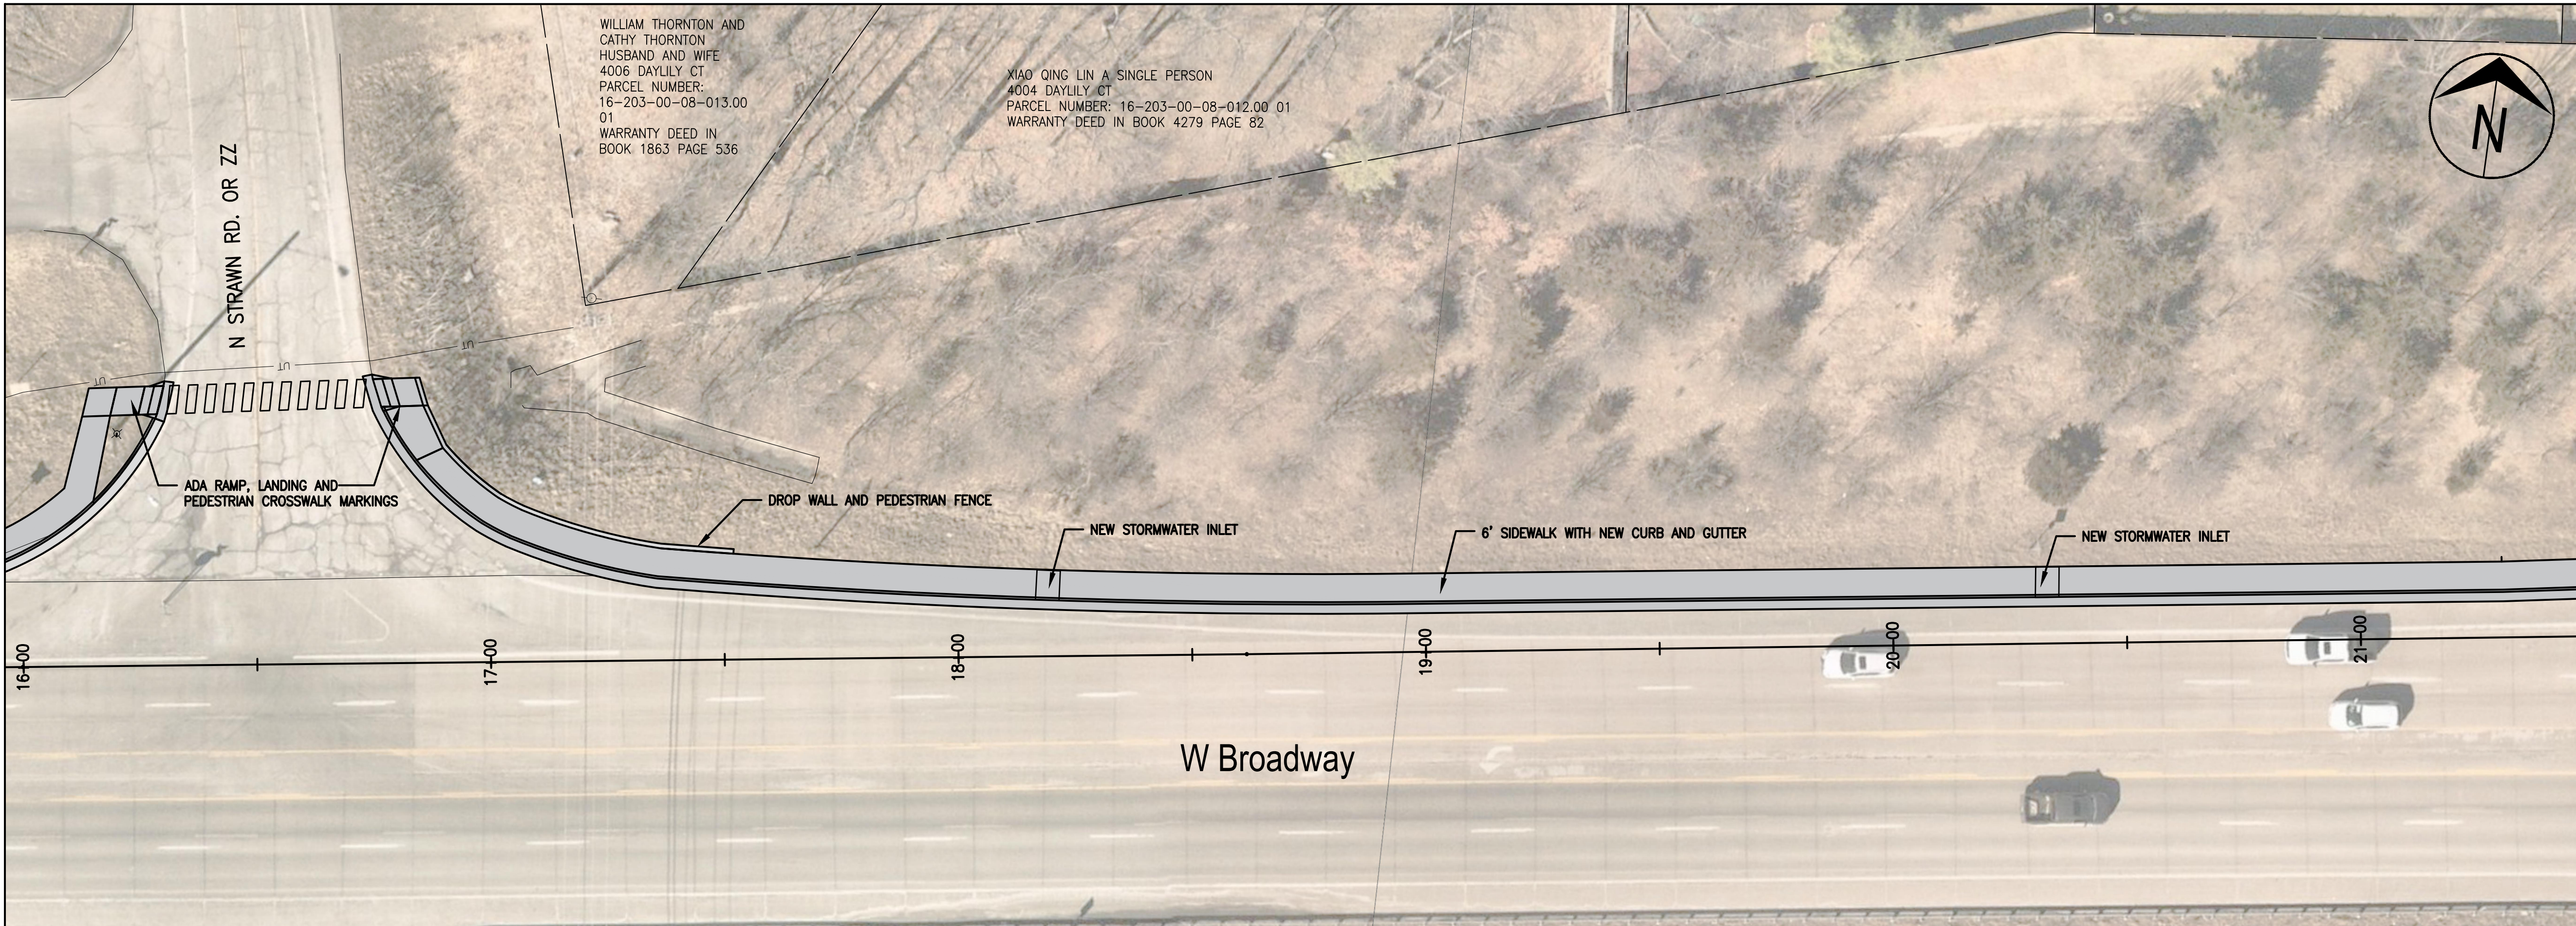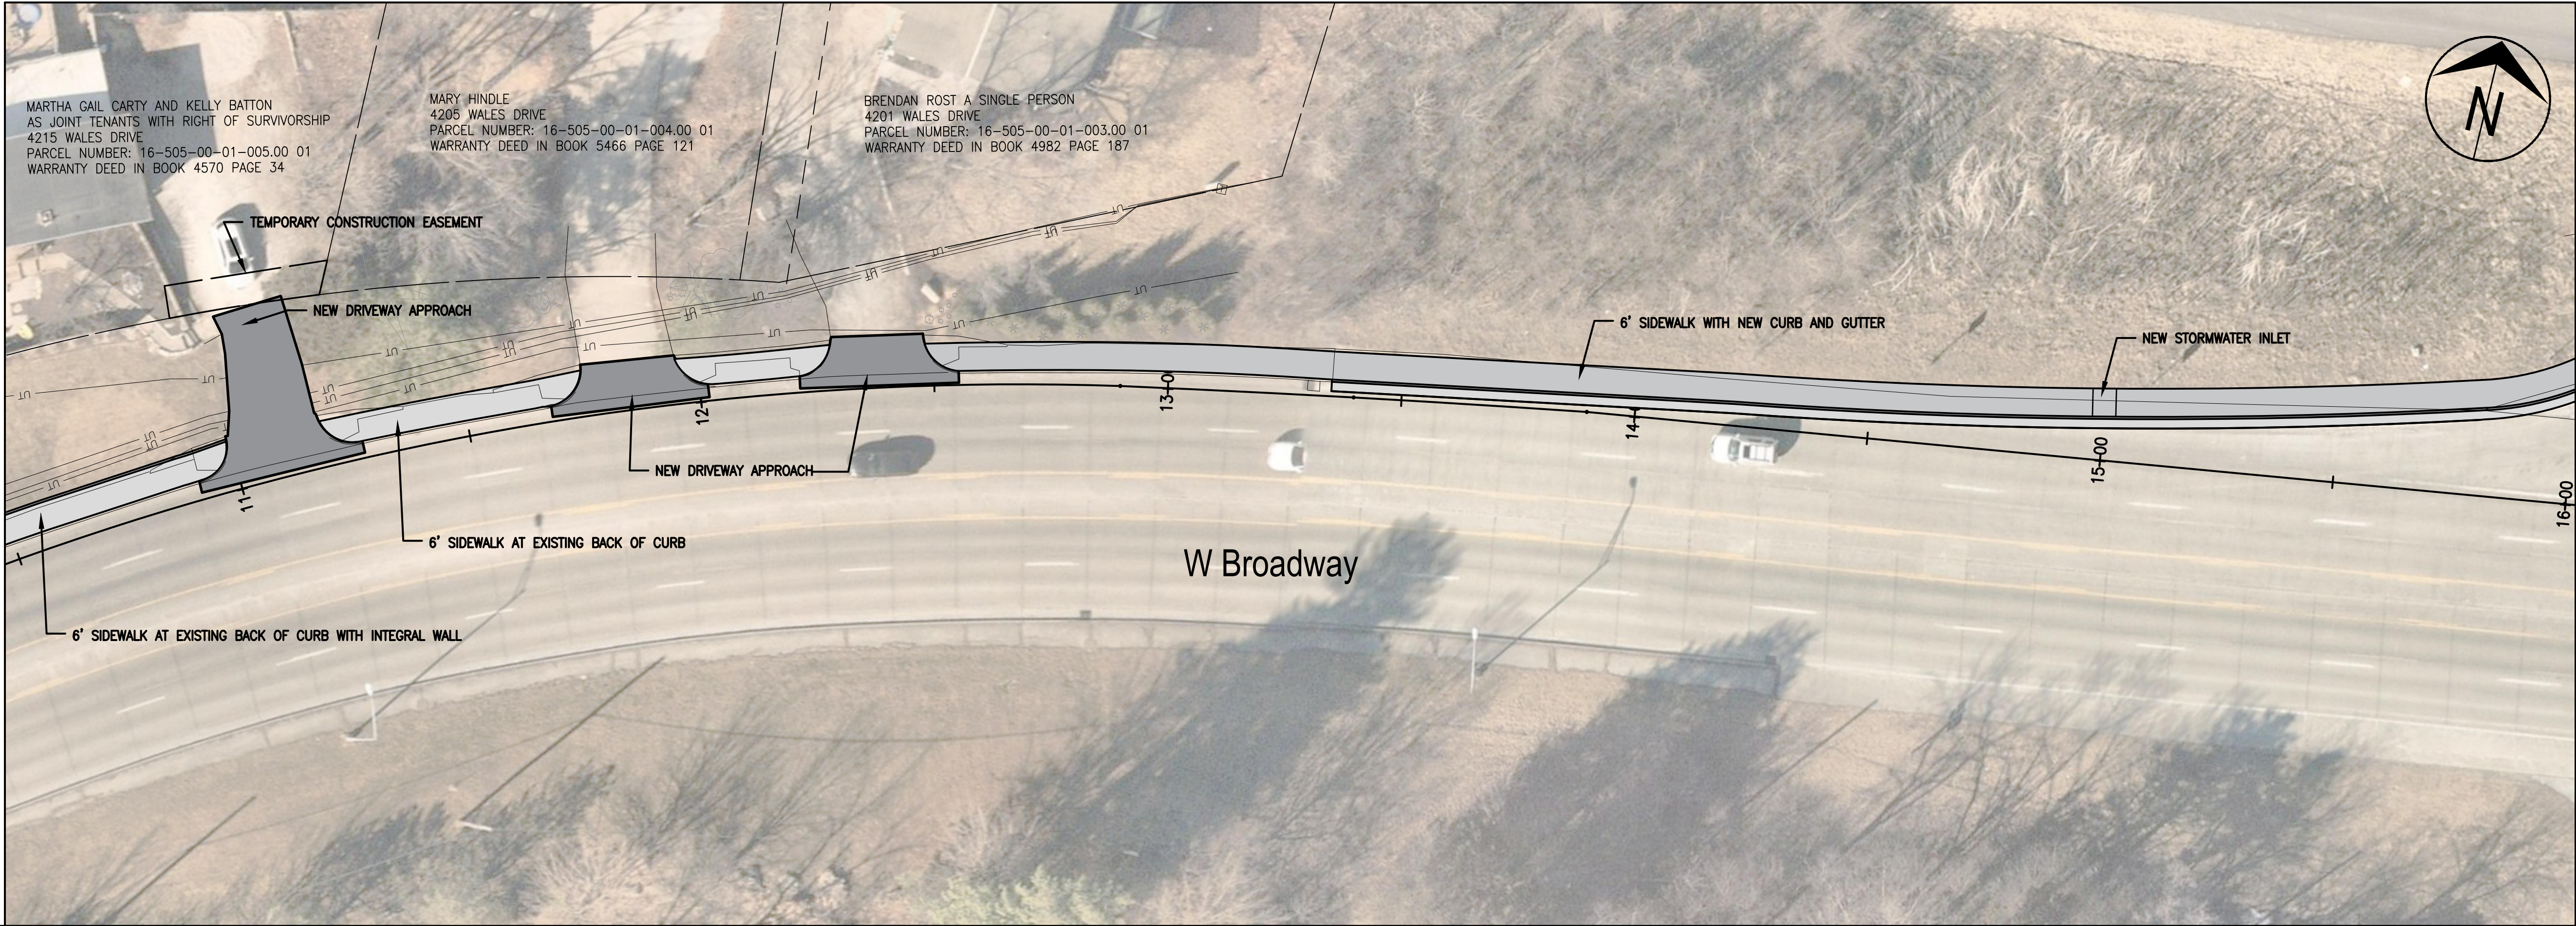


Revision	By	Date	No.

Scott - Broadway Sidewalk
Silvey to Christian Fellowship
Plan Sheet 2



Mission

Provide safe, sustainable
infrastructure that promotes
positive communities.

701 East Broadway
P.O. Box 6015
Columbia, MO 65205
(573) 875-2489

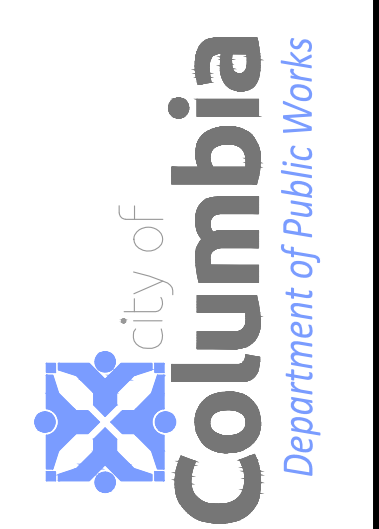

Shane Steven Creech Registered Professional Engineer PE-2007011061
File No. XXXX
Scale: 1" = 20'
Date: 11/7/2022
Des. E.M.F.
Dwn. T.L.W.
Chk. A.A.A.

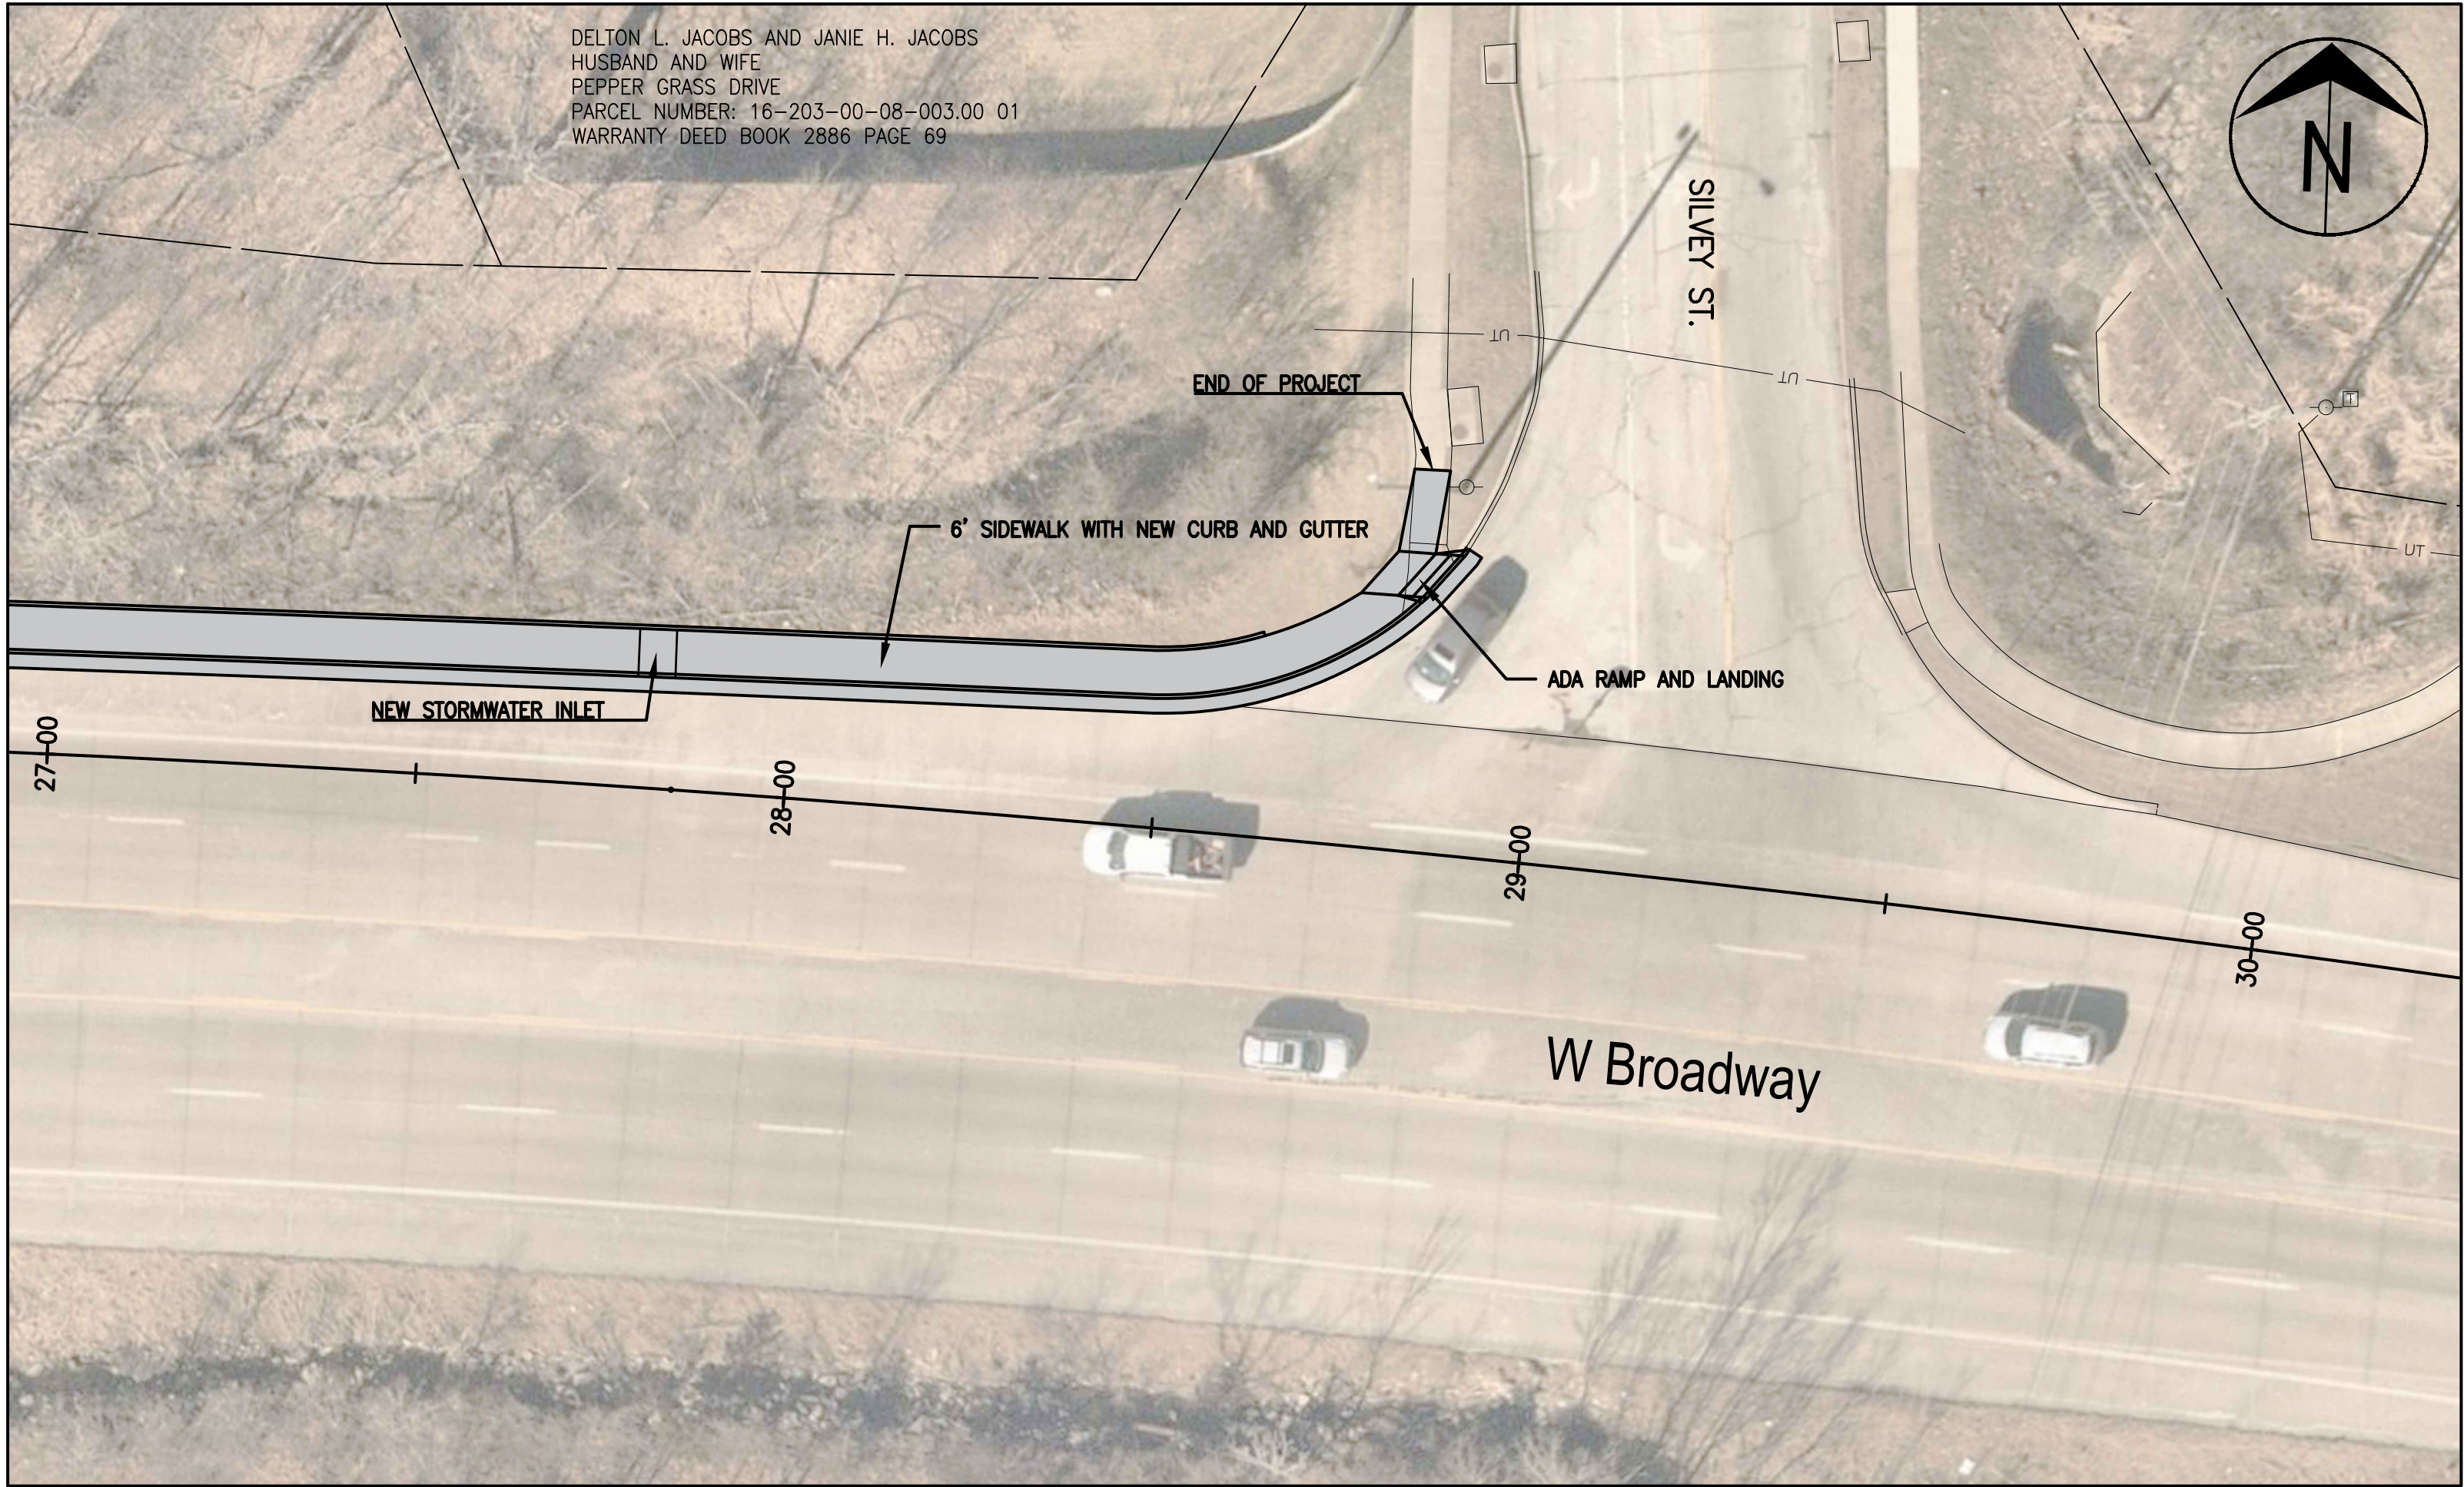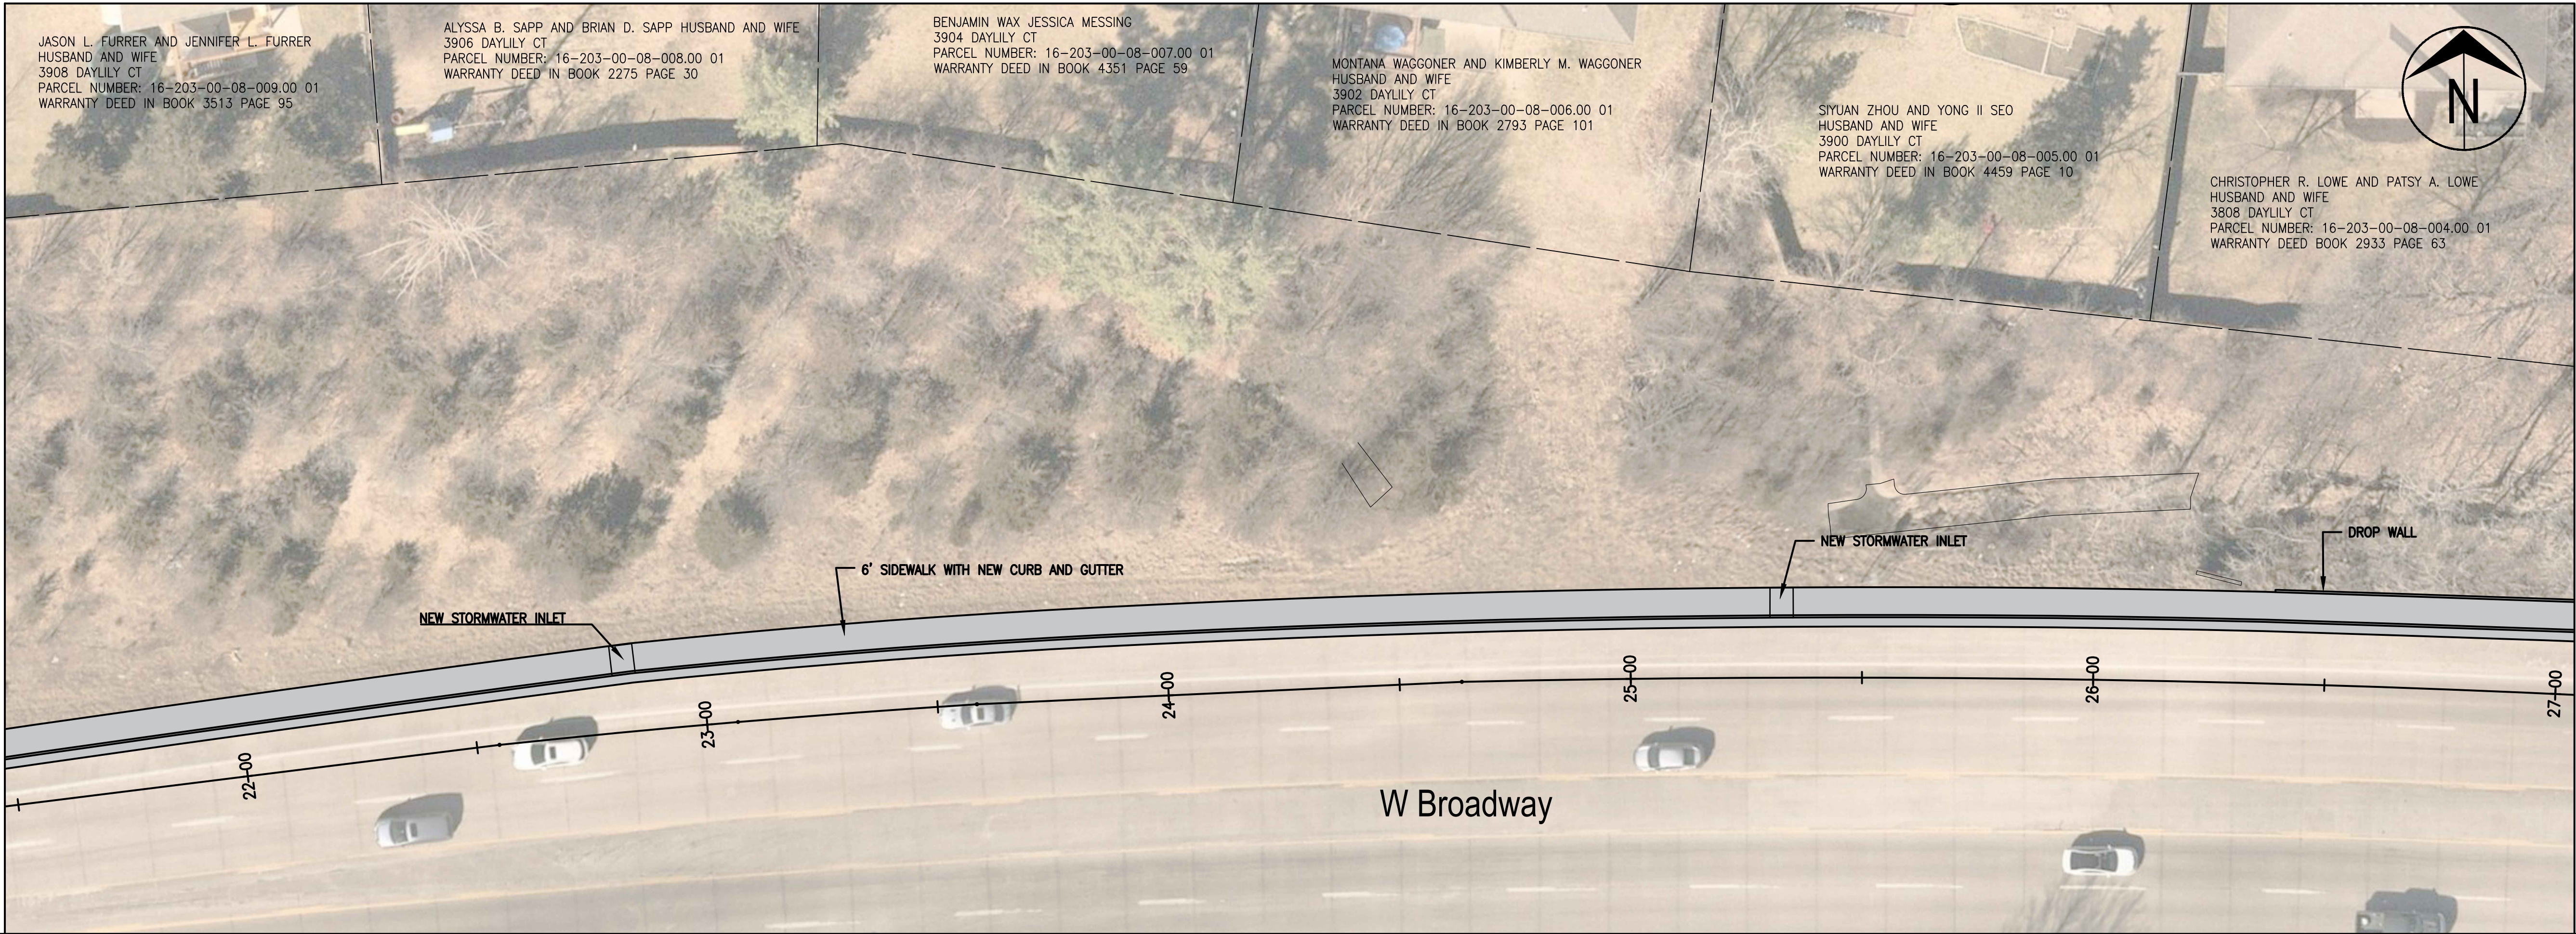

No.	Date	By	Revision

Scott - Broadway Sidewalk


Silvey to Christian Fellowship

Plan Sheet 3

Mission

Provide safe, sustainable
infrastructure that promotes
positive communities.

701 East Broadway
P.O. Box 6015
Columbia, MO 65205
(573) 875-2489

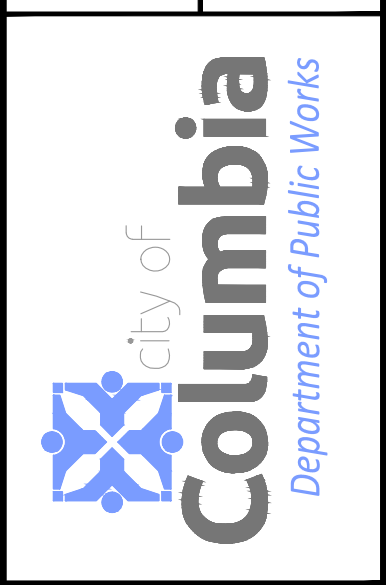

Shane Steven Creech
Registered Professional
Engineer
PE-2007011061

File No.	XXXX
Scale:	1" = 20'
Date:	11/7/2022
Des.	E.M.F.
Dwn.	T.L.W.
Chk.	A.A.A.