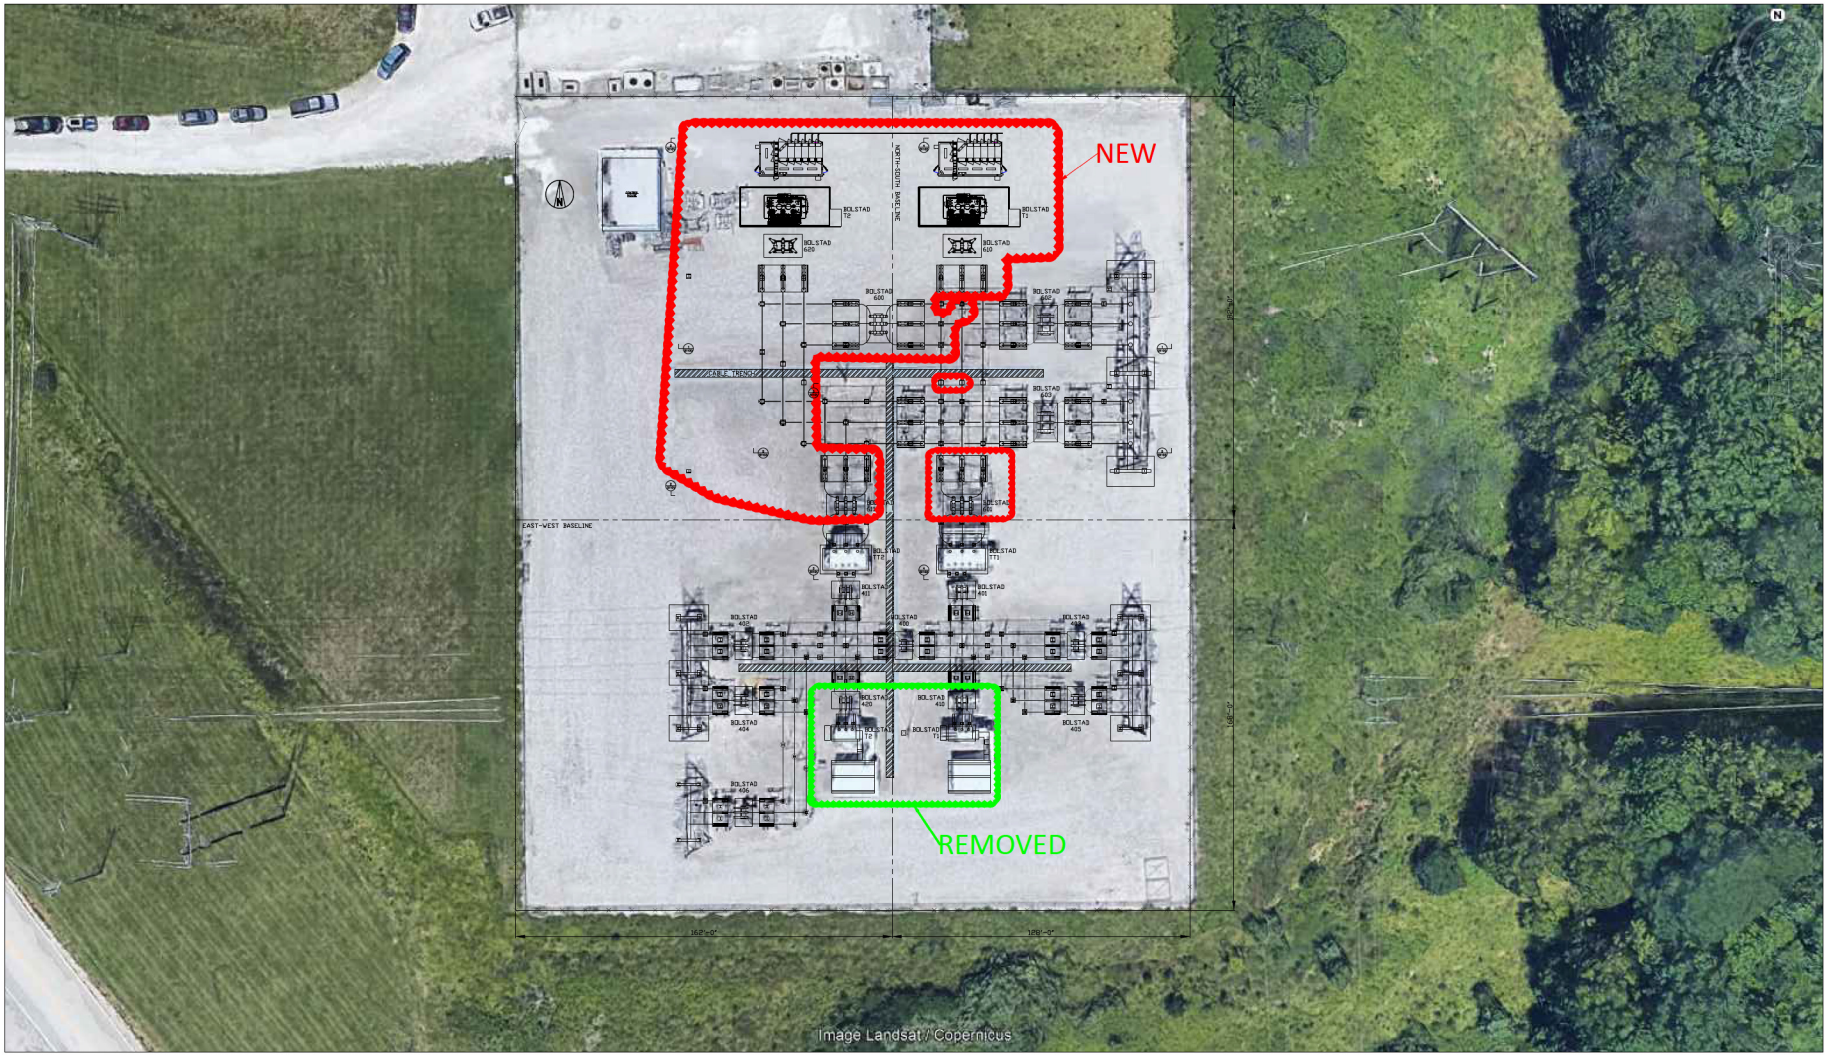

No.	Date	By	Revision
1	6/7/23	RW	NEW
2			
3			
4			
5			
6			
7			
8			

City of Columbia
Water & Light

City of Columbia, Missouri
Utilities Department
Water and Light Division

701 East Broadway - Columbia, Boone, Missouri
Phone: 573-875-2555

BOLSTAD SUBSTATION

Aerial Photo

David Alan Sorrell
Professional Engineer
MO# PE-2009001129

File No:	Z23A
WO No:	??
Des:	RPW
Dwn:	RPW
Chk/Date:	

Drawing:
BD-00000_Z23A