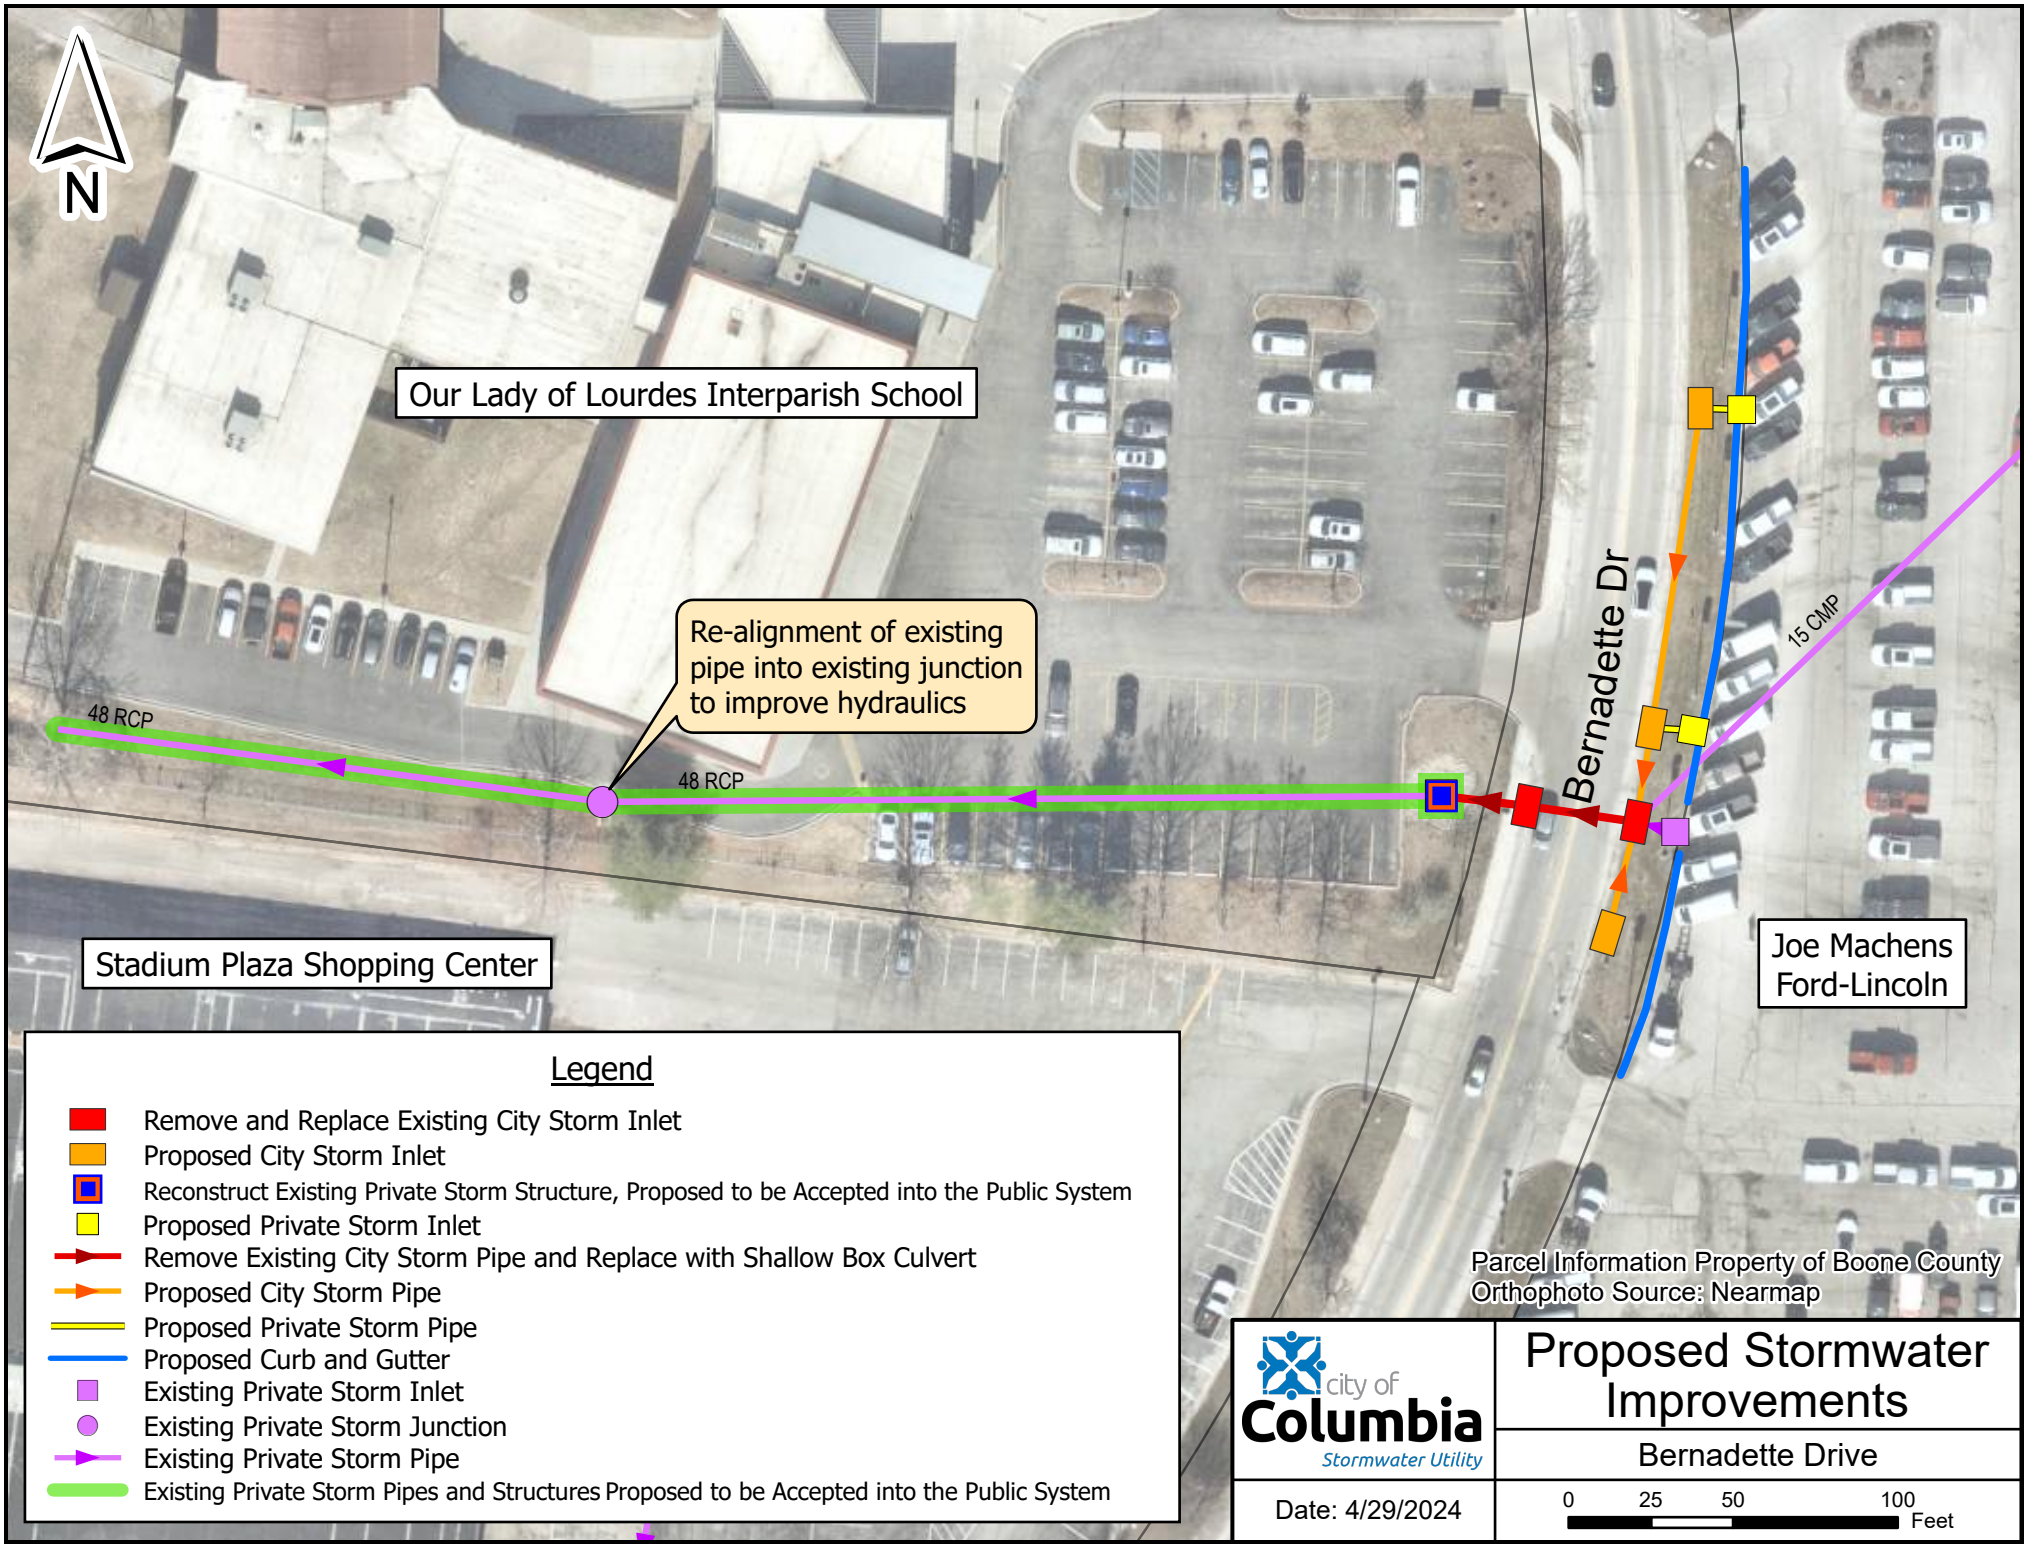
N
Our Lady of Lourdes Interparish School
Re-alignment of existing pipe into existing junction to improve hydraulics
48 RCP
48 RCP
Bernadette Dr
15 CMP
Joe Machens Ford-Lincoln
Stadium Plaza Shopping Center
Legend
Remove and Replace Existing City Storm Inlet
Proposed City Storm Inlet
Reconstruct Existing Private Storm Structure, Proposed to be Accepted into the Public System
Proposed Private Storm Inlet
Remove Existing City Storm Pipe and Replace with Shallow Box Culvert
Proposed City Storm Pipe
Proposed Private Storm Pipe
Proposed Curb and Gutter
Existing Private Storm Inlet
Existing Private Storm Junction
Existing Private Storm Pipe
Existing Private Storm Pipes and Structures Proposed to be Accepted into the Public System
Parcel Information Property of Boone County
Orthophoto Source: Nearmap
city of Columbia
Stormwater Utility
Proposed Stormwater Improvements
Bernadette Drive
Date: 4/29/2024
0 25 50 100
Feet