X:\Project\MBRN - Marilyn Brown\Rezone 66.19 Acres Located at 1301 S. Olivet Rd\DRAWINGS\MBRN23-01 Olivet Rd-Rezoning Exhibits.dwg EXHIBITS

MARILYN BROWN
TRACT 2
REZONING EXHIBIT
1-3-2024

LEGEND

E	EXISTING
S	SET
(REC.)	RECORD PER (PLAT BOOK, PAGE)
O/S	OFF SET
BK	BOOK
PG	PAGE
PB	PLAT BOOK
IP ○	iRON PIPE (1/2" UNLESS OTHERWISE NOTED)
●	1/2" IRON PIPE W/ CAP #2001006115 (SET UNLESS NOTED OTHERWISE)
P.O.B.	POINT OF BEGINNING

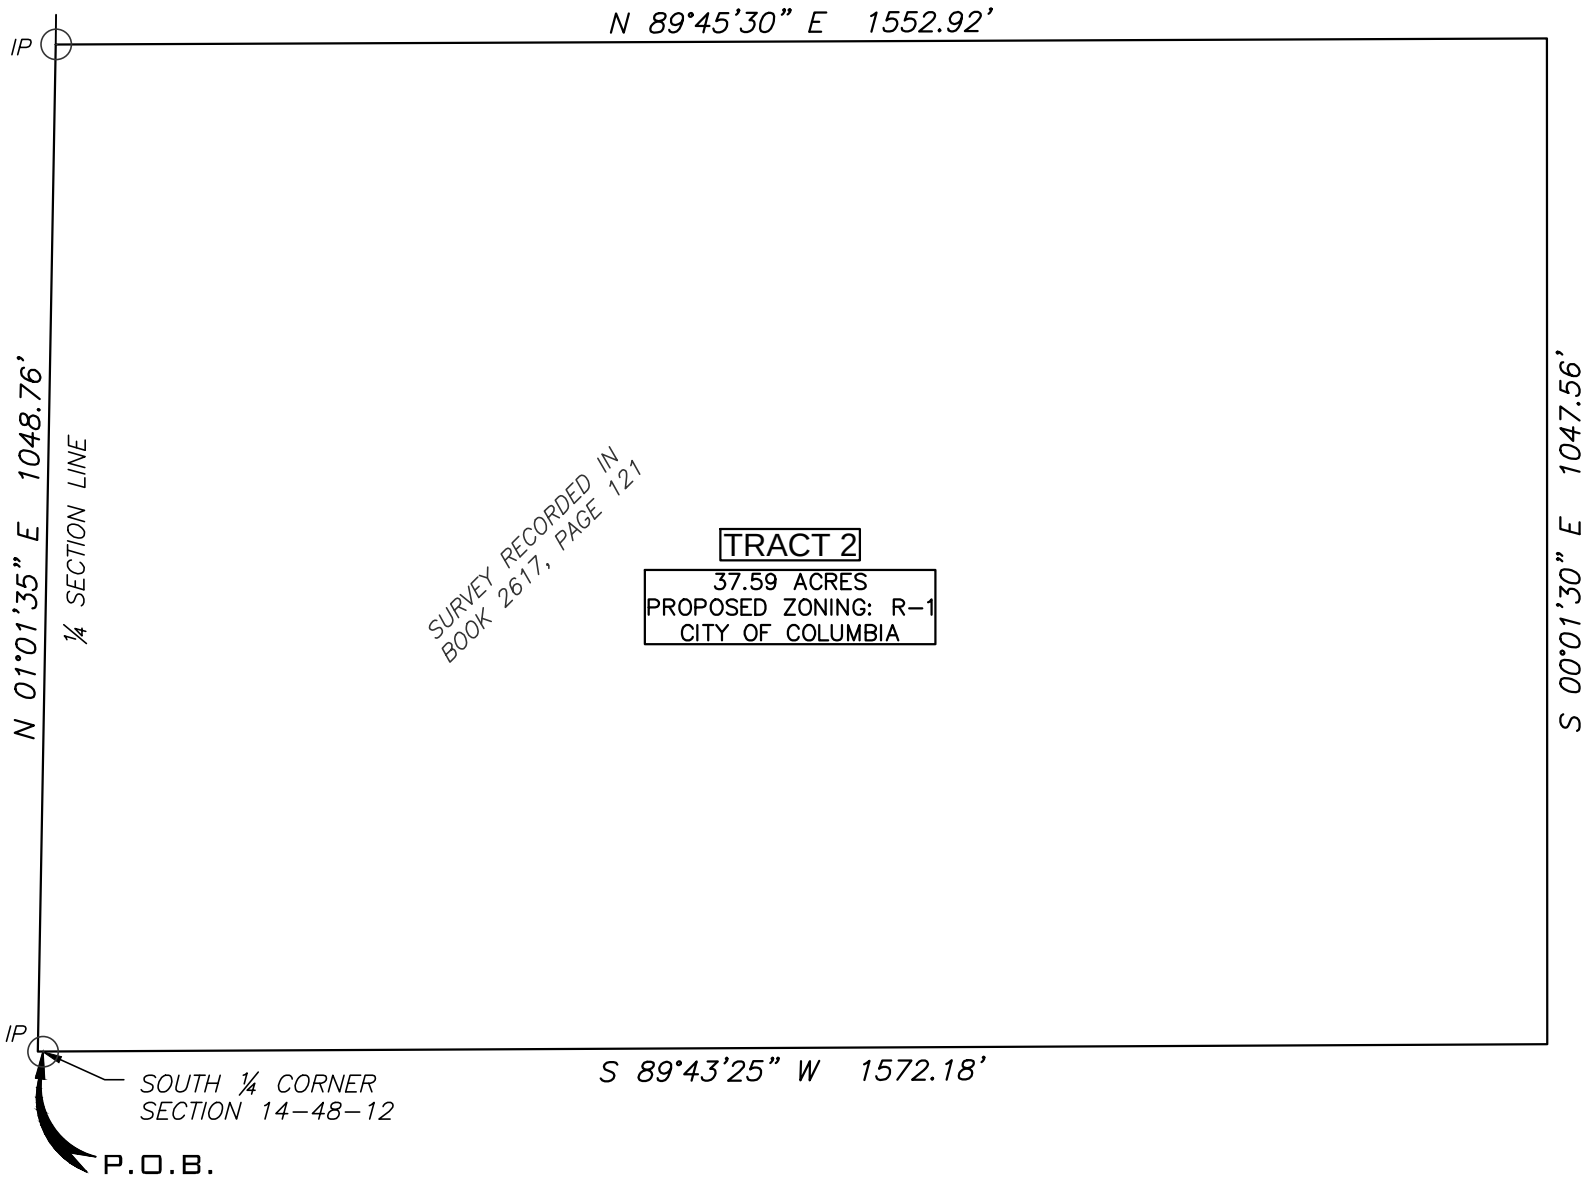

SCALE: 1" = 200'

0 100 200 400

A CIVIL GROUP
CIVIL ENGINEERING - PLANNING - SURVEYING
3401 BROADWAY BUSINESS PARK COURT
SUITE 105
COLUMBIA, MO 65203
PH: (573) 817-5750, FAX: (573) 817-1677
MISSOURI CERTIFICATE OF AUTHORITY: 2001006115

JOB # MBRN23.01
DRAFTED BY: TC