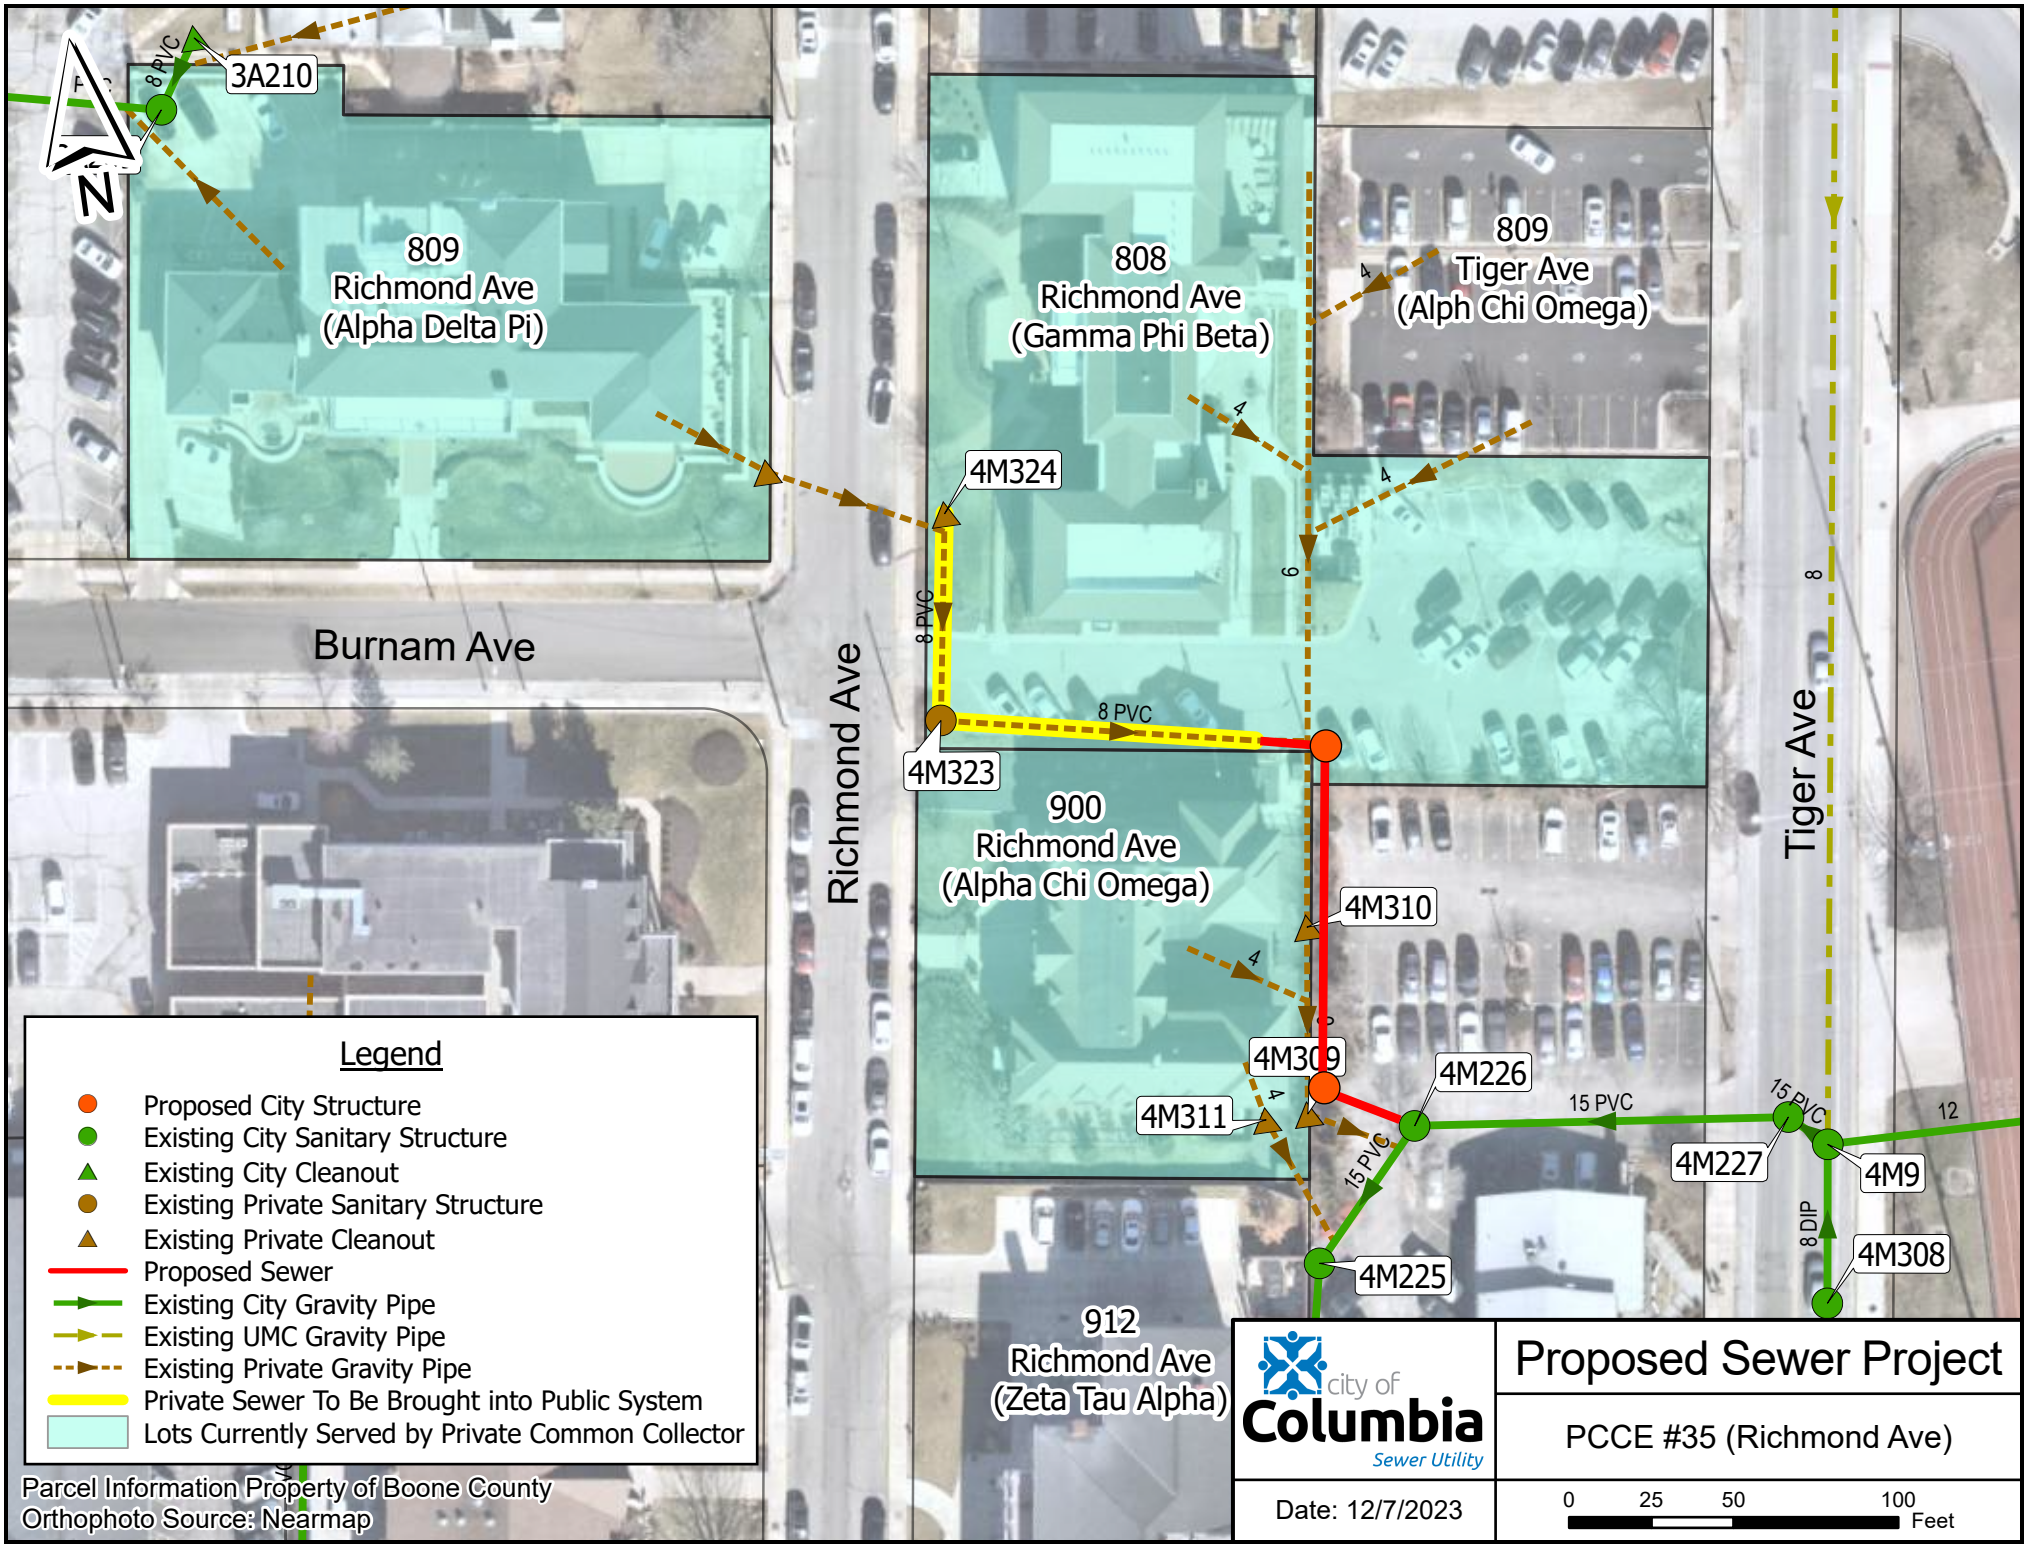
3A210
8 PVC
809
Richmond Ave
(Alpha Delta Pi)
808
Richmond Ave
(Gamma Phi Beta)
809
Tiger Ave
(Alph Chi Omega)
4M324
8 PVC
4M323
8 PVC
900
Richmond Ave
(Alpha Chi Omega)
4M310
4M309
4M311
4M226
15 PVC
15 PVC
15 PVC
4M227
4M9
12
8 DIP
4M308
4M225
912
Richmond Ave
(Zeta Tau Alpha)
Burnam Ave
Richmond Ave
Tiger Ave
N
Legend
Proposed City Structure
Existing City Sanitary Structure
Existing City Cleanout
Existing Private Sanitary Structure
Existing Private Cleanout
Proposed Sewer
Existing City Gravity Pipe
Existing UMC Gravity Pipe
Existing Private Gravity Pipe
Private Sewer To Be Brought into Public System
Lots Currently Served by Private Common Collector
Parcel Information Property of Boone County
Orthophoto Source: Nearmap
city of Columbia
Sewer Utility
Proposed Sewer Project
PCCE #35 (Richmond Ave)
Date: 12/7/2023
0 25 50 100
Feet