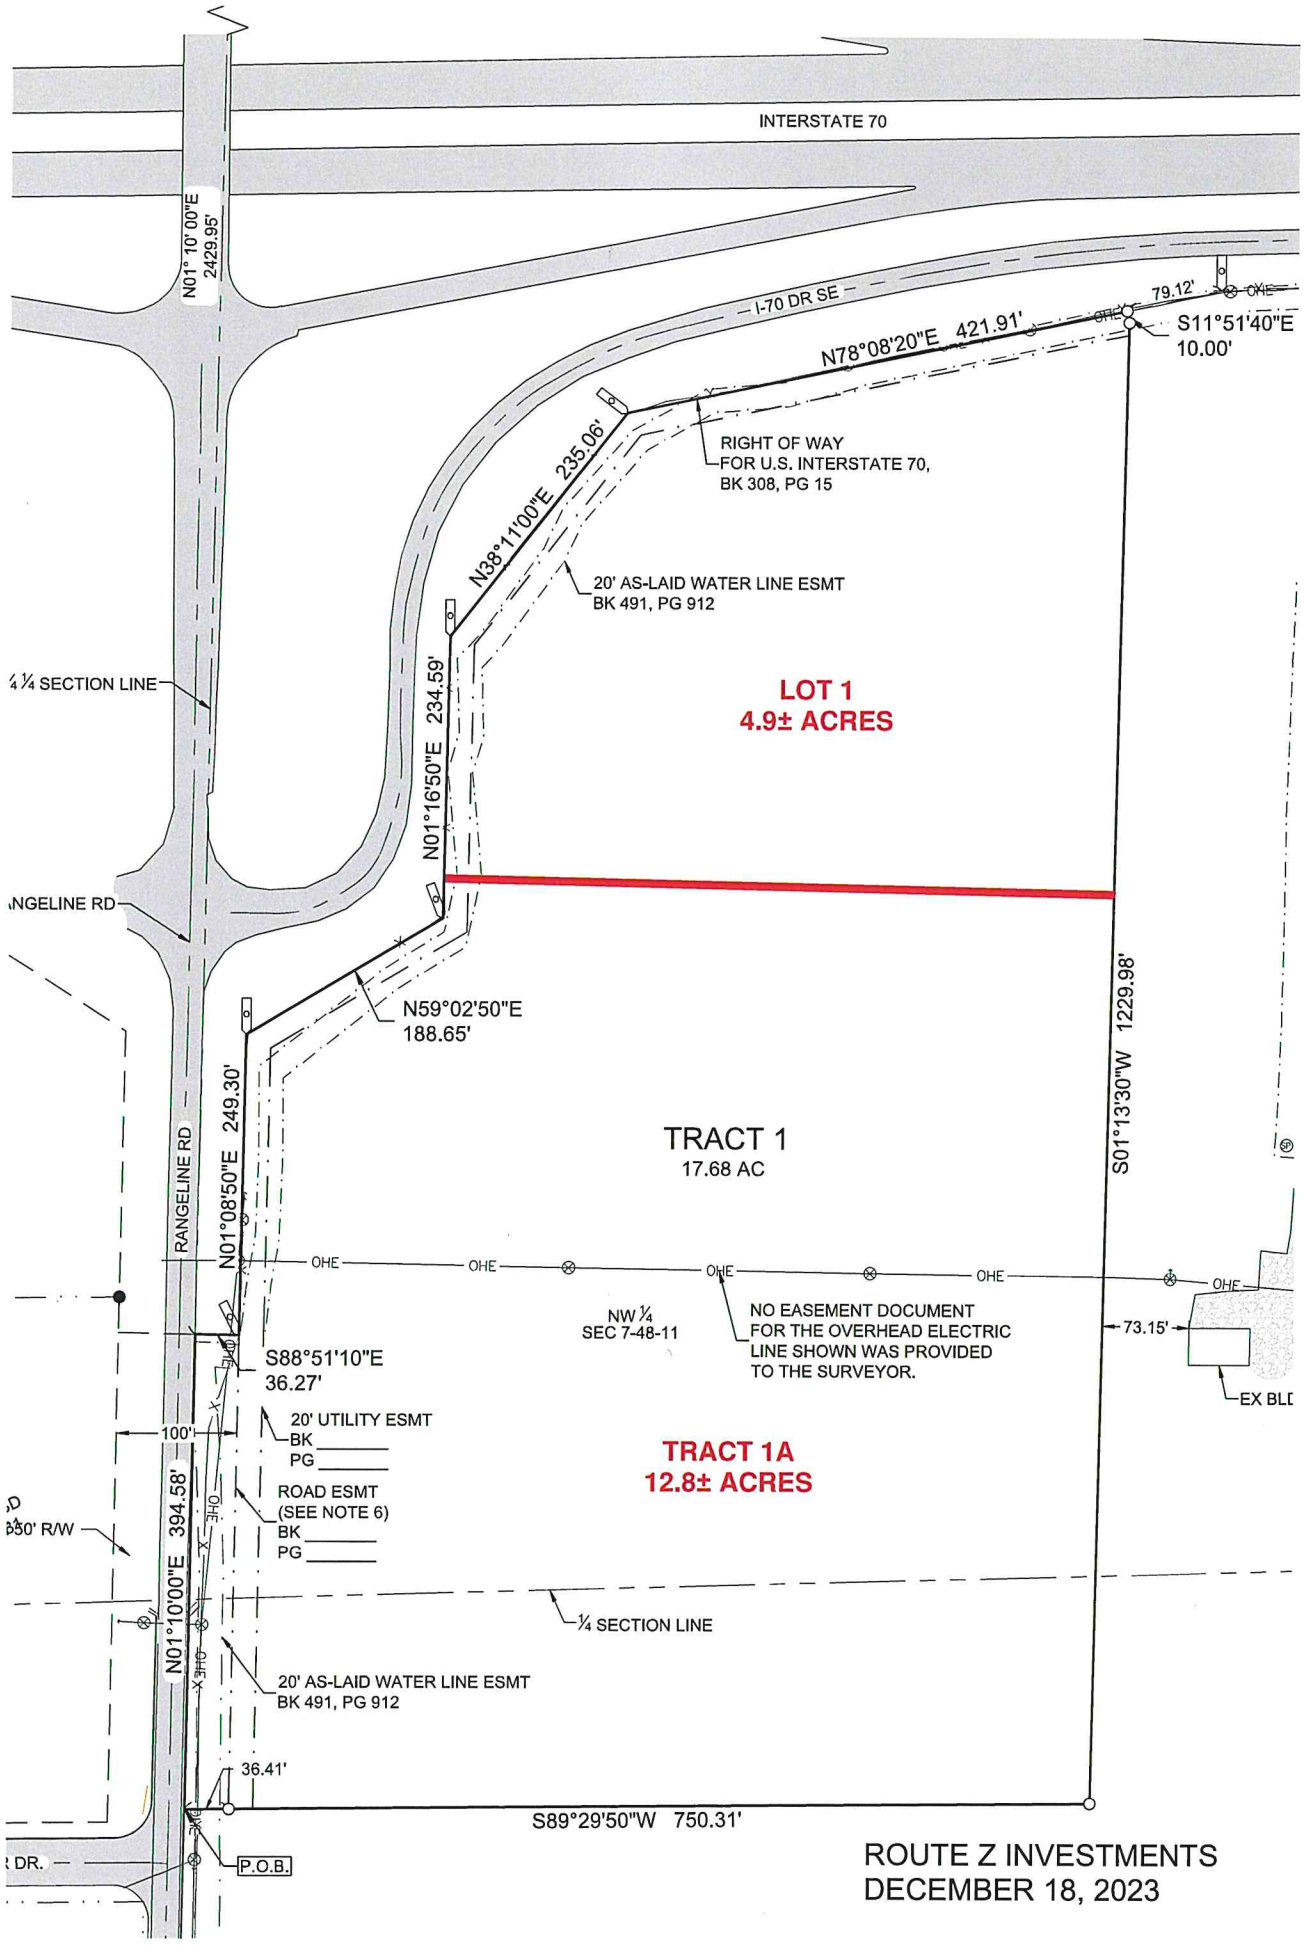

ROUTE Z INVESTMENTS
DECEMBER 18, 2023

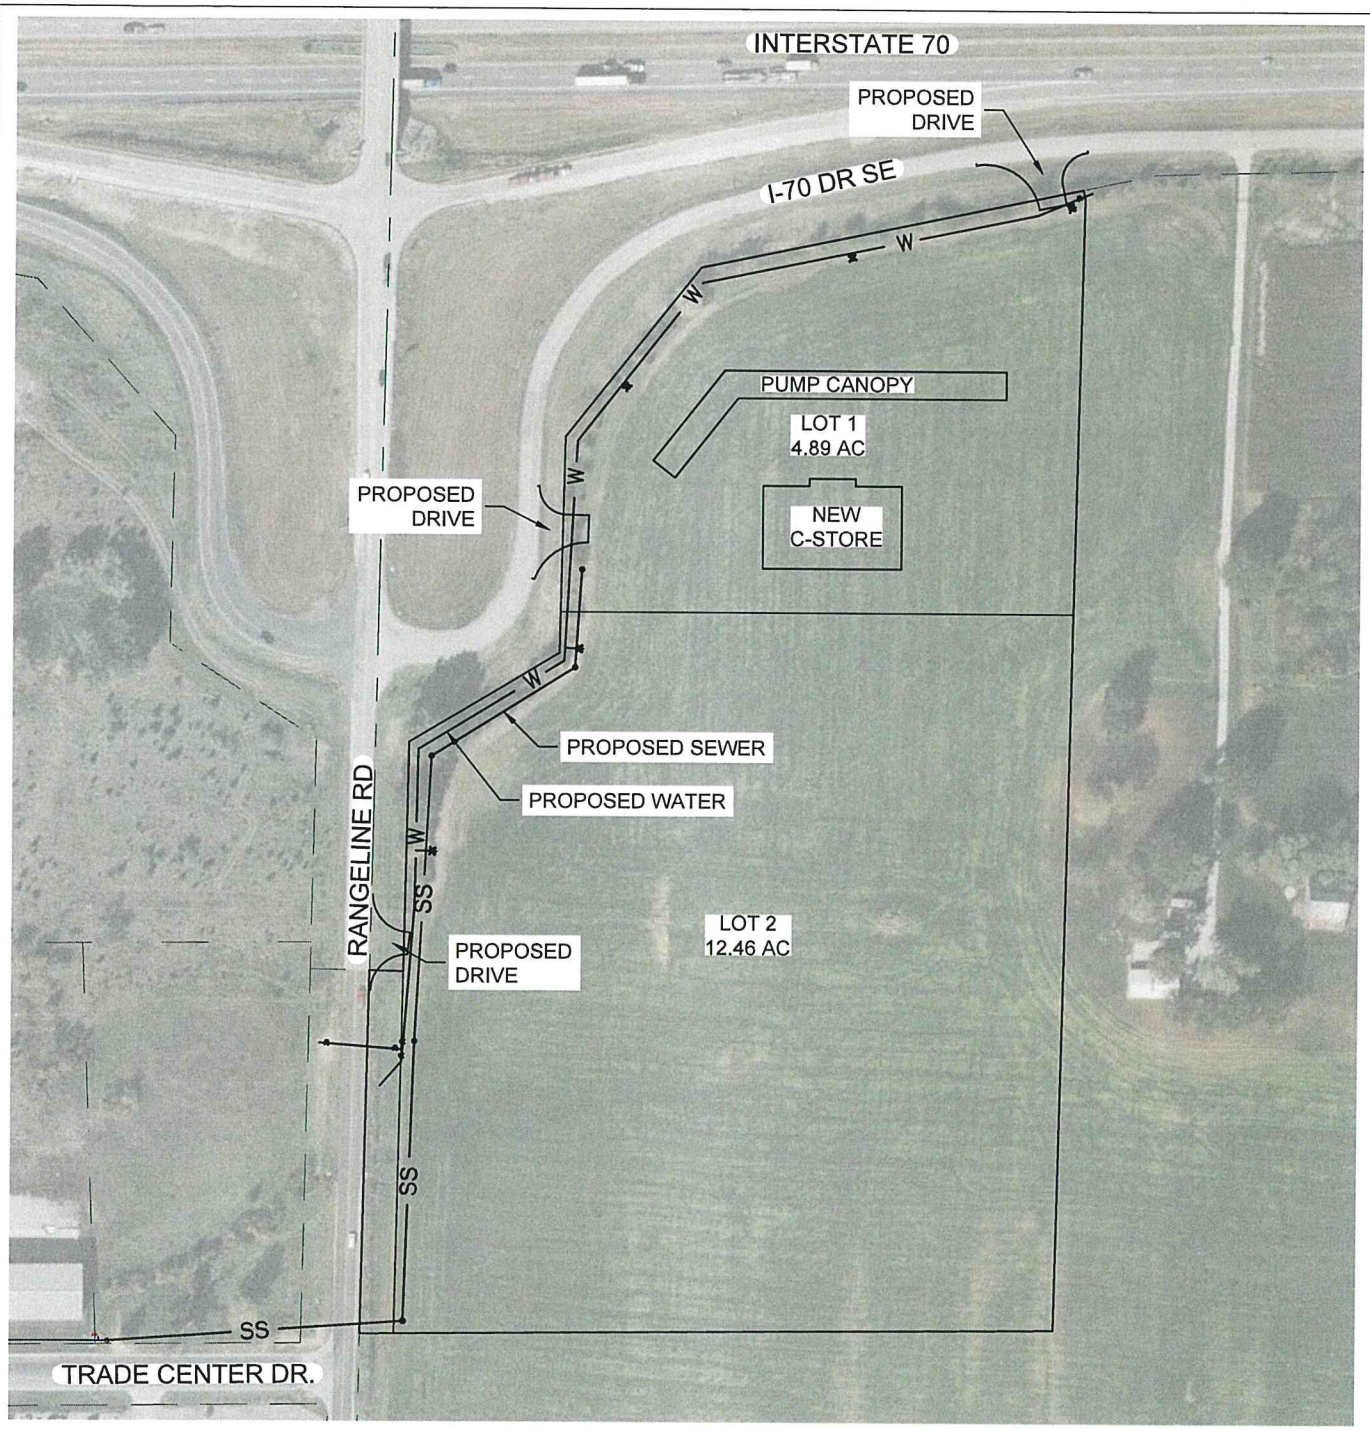

I-70 & RANGELINE - CONCEPT REVIEW EXH.

McCLURE™
1901 Pennsylvania Drive
Columbia, MO 65202
P 573-814-1568
F 573-814-1128

N

200 100 0 200

P:\2022001780\04-DRAWINGS\CIVIL\2022001780 - CONCEPT REVIEW EXHIBITS.DWG