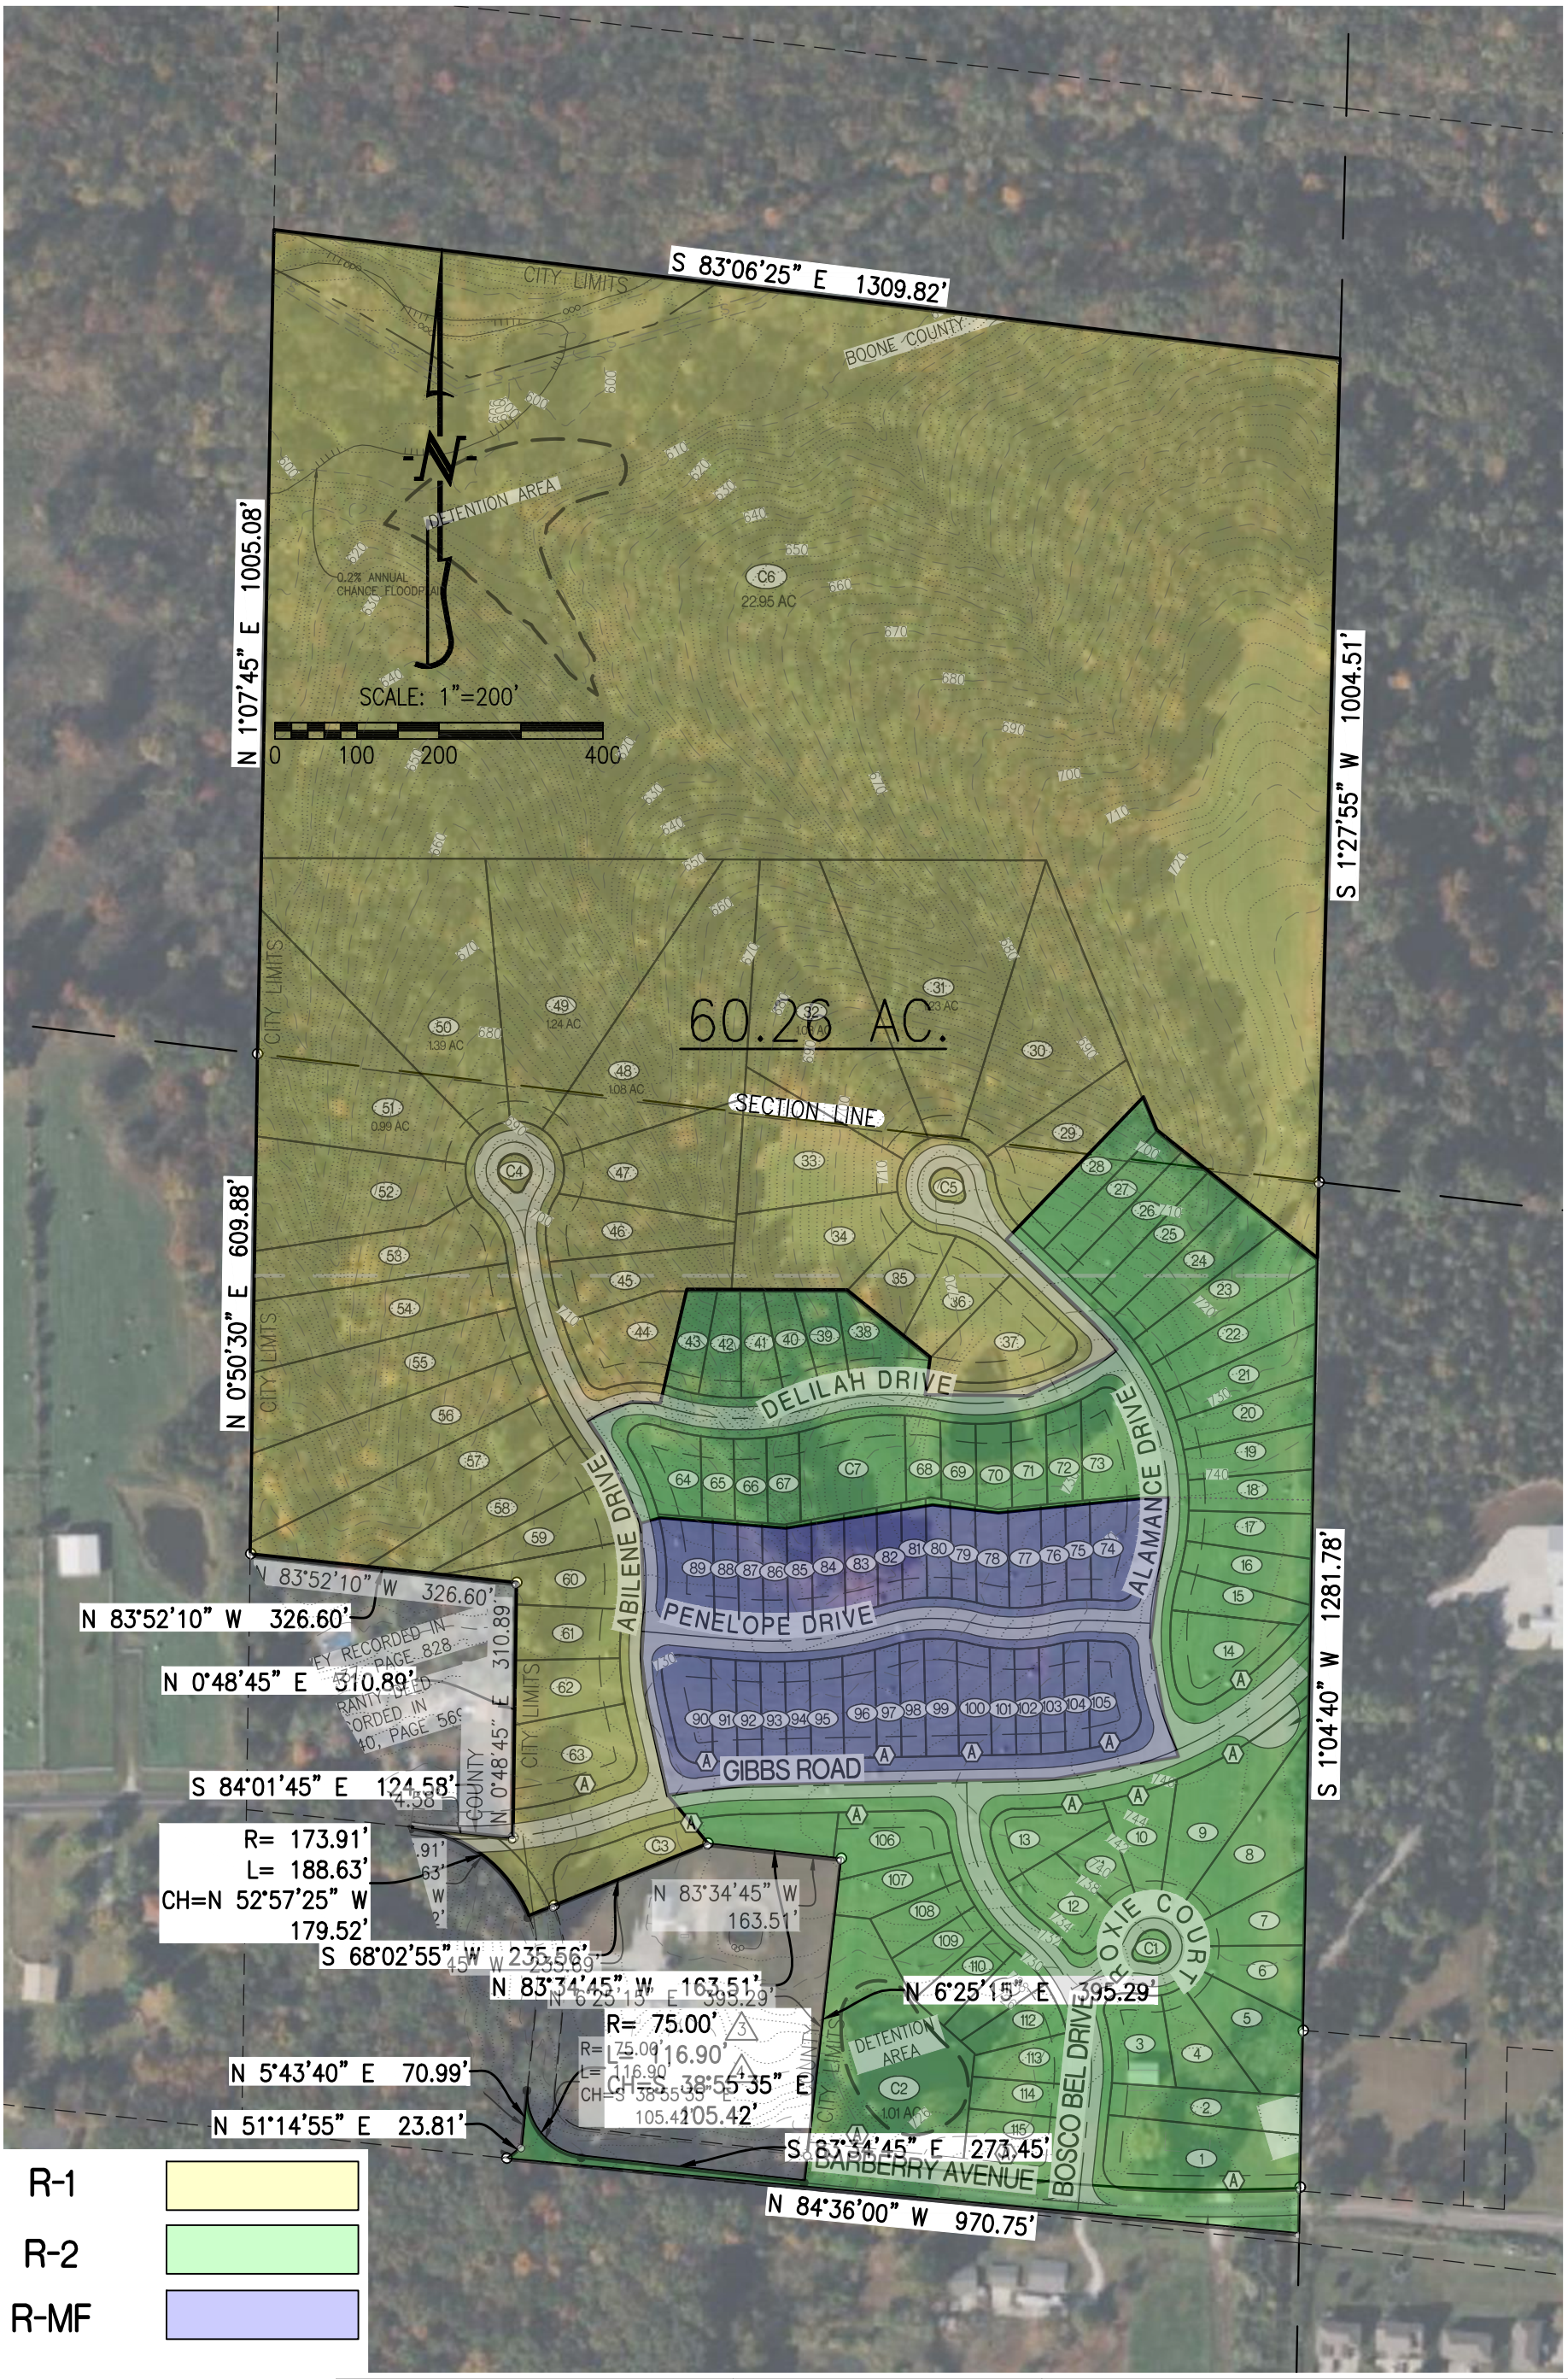

CROCKETT
ENGINEERING CONSULTANTS
1000 W. Nifong Blvd., Building 1
Columbia, Missouri 65203
(573) 447-0292
www.crockettengineering.com

CORPORATE NUMBER: 2000151304		ROXIE GRANT GIBBS BARBERRY
DATE: 7/26/2023	SCALE: 1" = 150'	OVERALL ZONING EXHIBIT LOCATED IN W 1/2 SECTION 4 - TOWNSHIP 48 N - RANGE 13 W COLUMBIA, BOONE COUNTY, MISSOURI
PROJECT: 230102	DRAWN BY: JWS	ADDRESS: