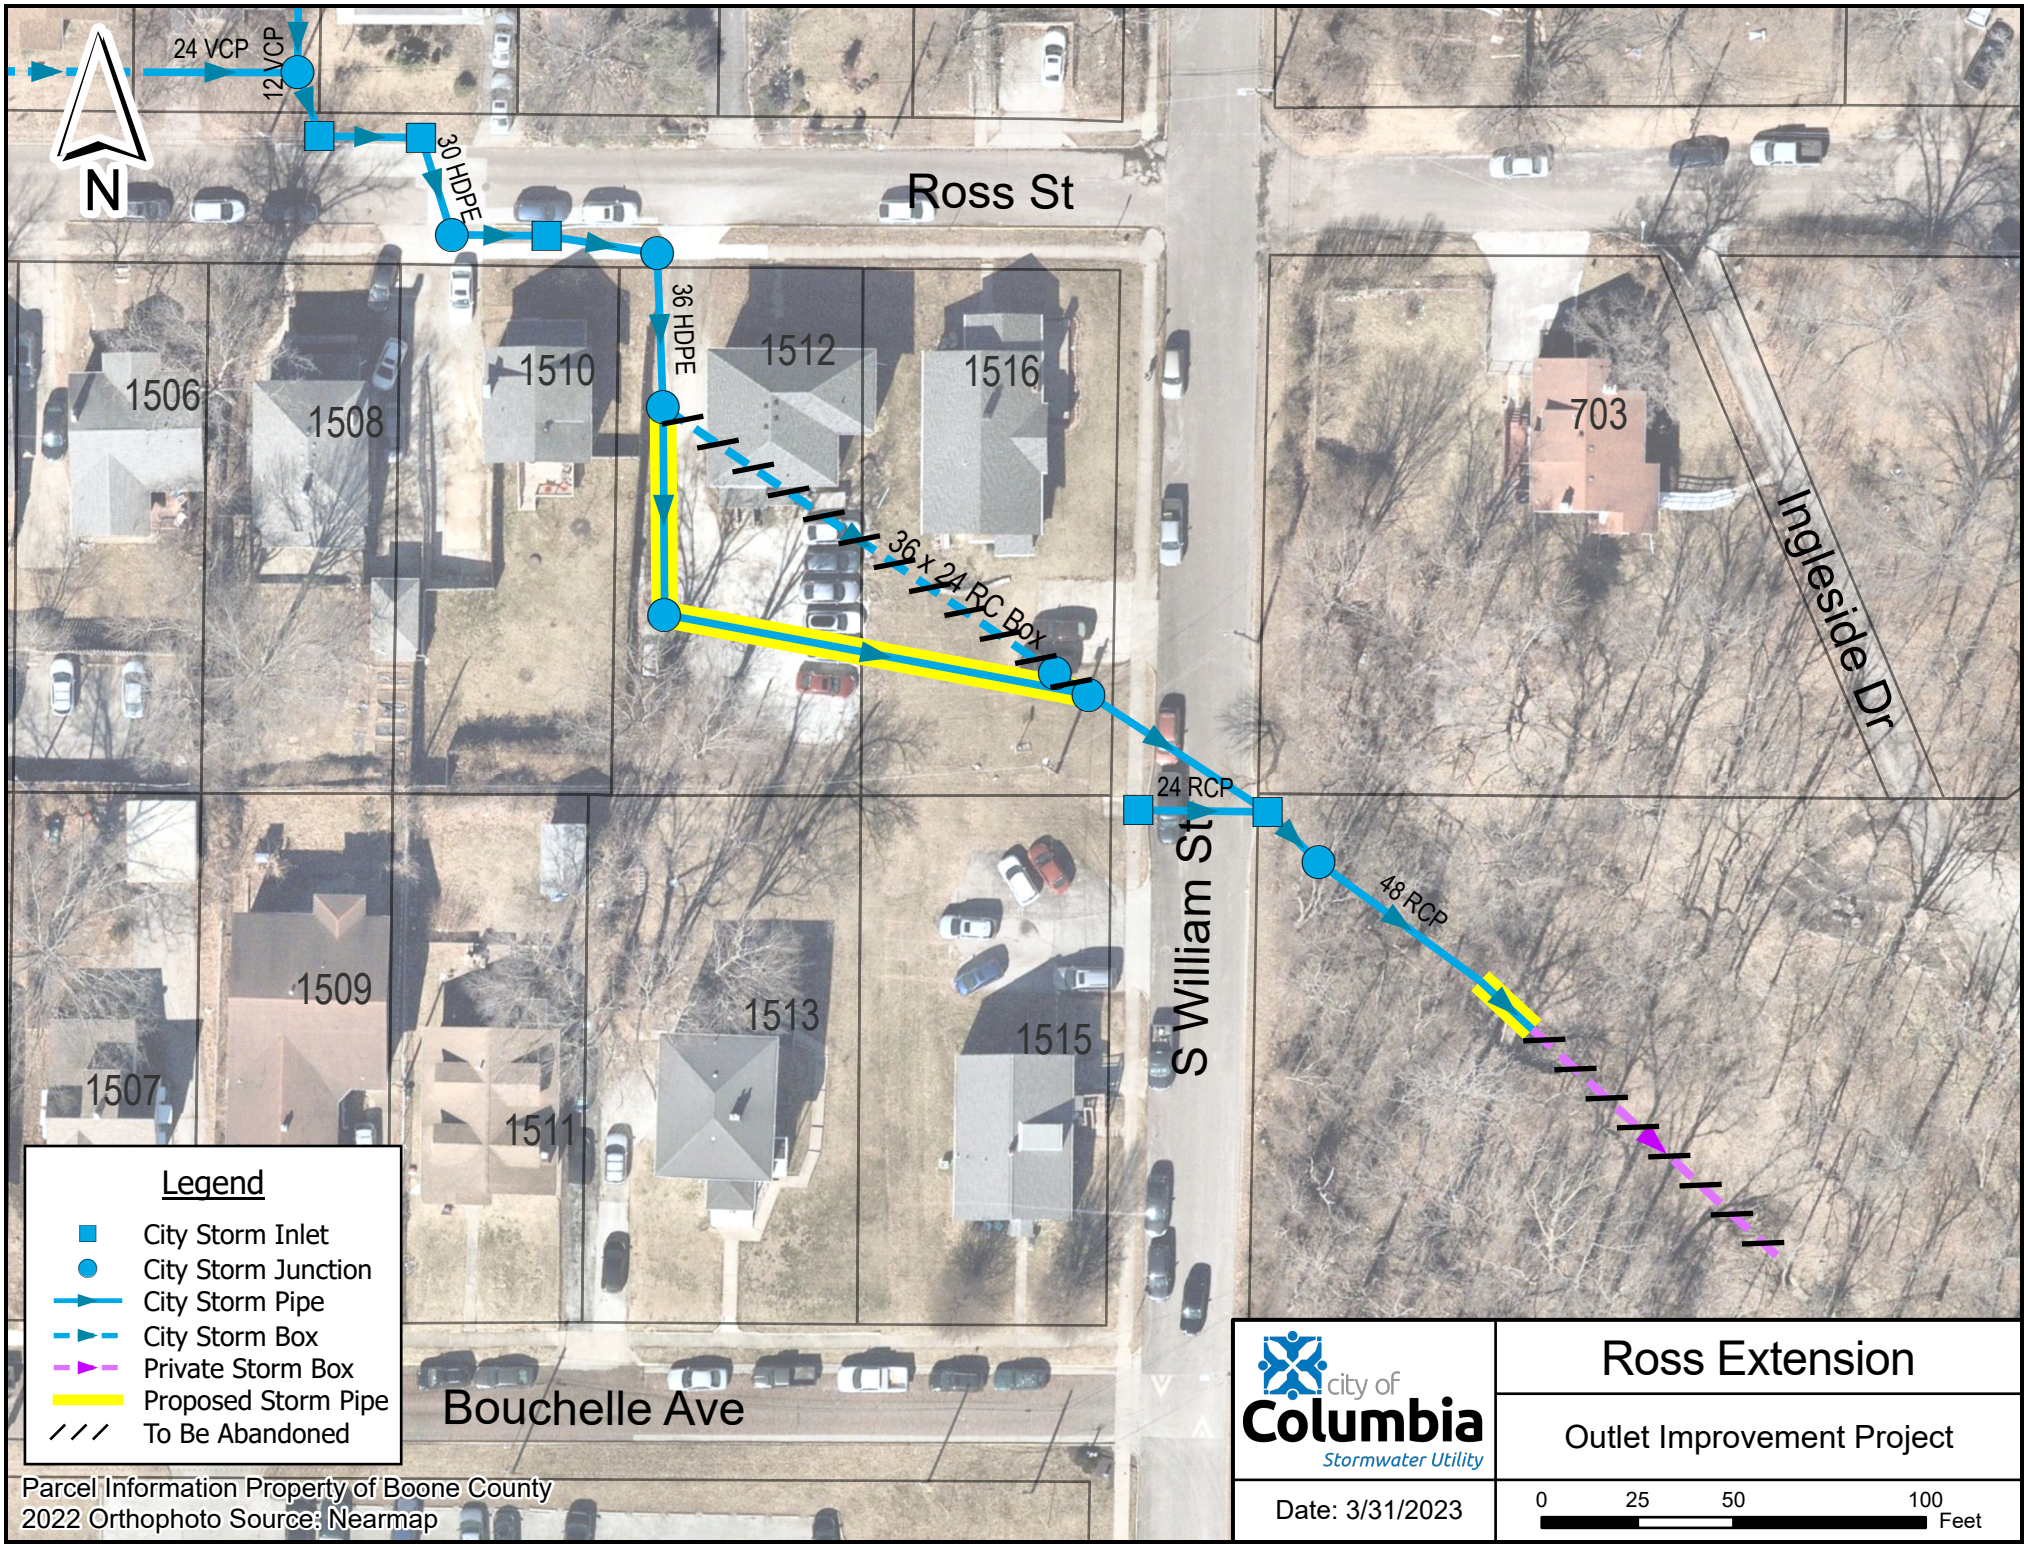
N
24 VCP
12 VCP
30 HDPE
36 HDPE
Ross St
1506
1508
1510
1512
1516
703
Ingleside Dr
36 x 24 RC Box
24 RCP
48 RCP
S William St
1509
1513
1515
1507
1511
Bouchelle Ave
Legend
City Storm Inlet
City Storm Junction
City Storm Pipe
City Storm Box
Private Storm Box
Proposed Storm Pipe
To Be Abandoned
Parcel Information Property of Boone County
2022 Orthophoto Source: Nearmap
city of Columbia
Stormwater Utility
Ross Extension
Outlet Improvement Project
Date: 3/31/2023
0 25 50 100
Feet