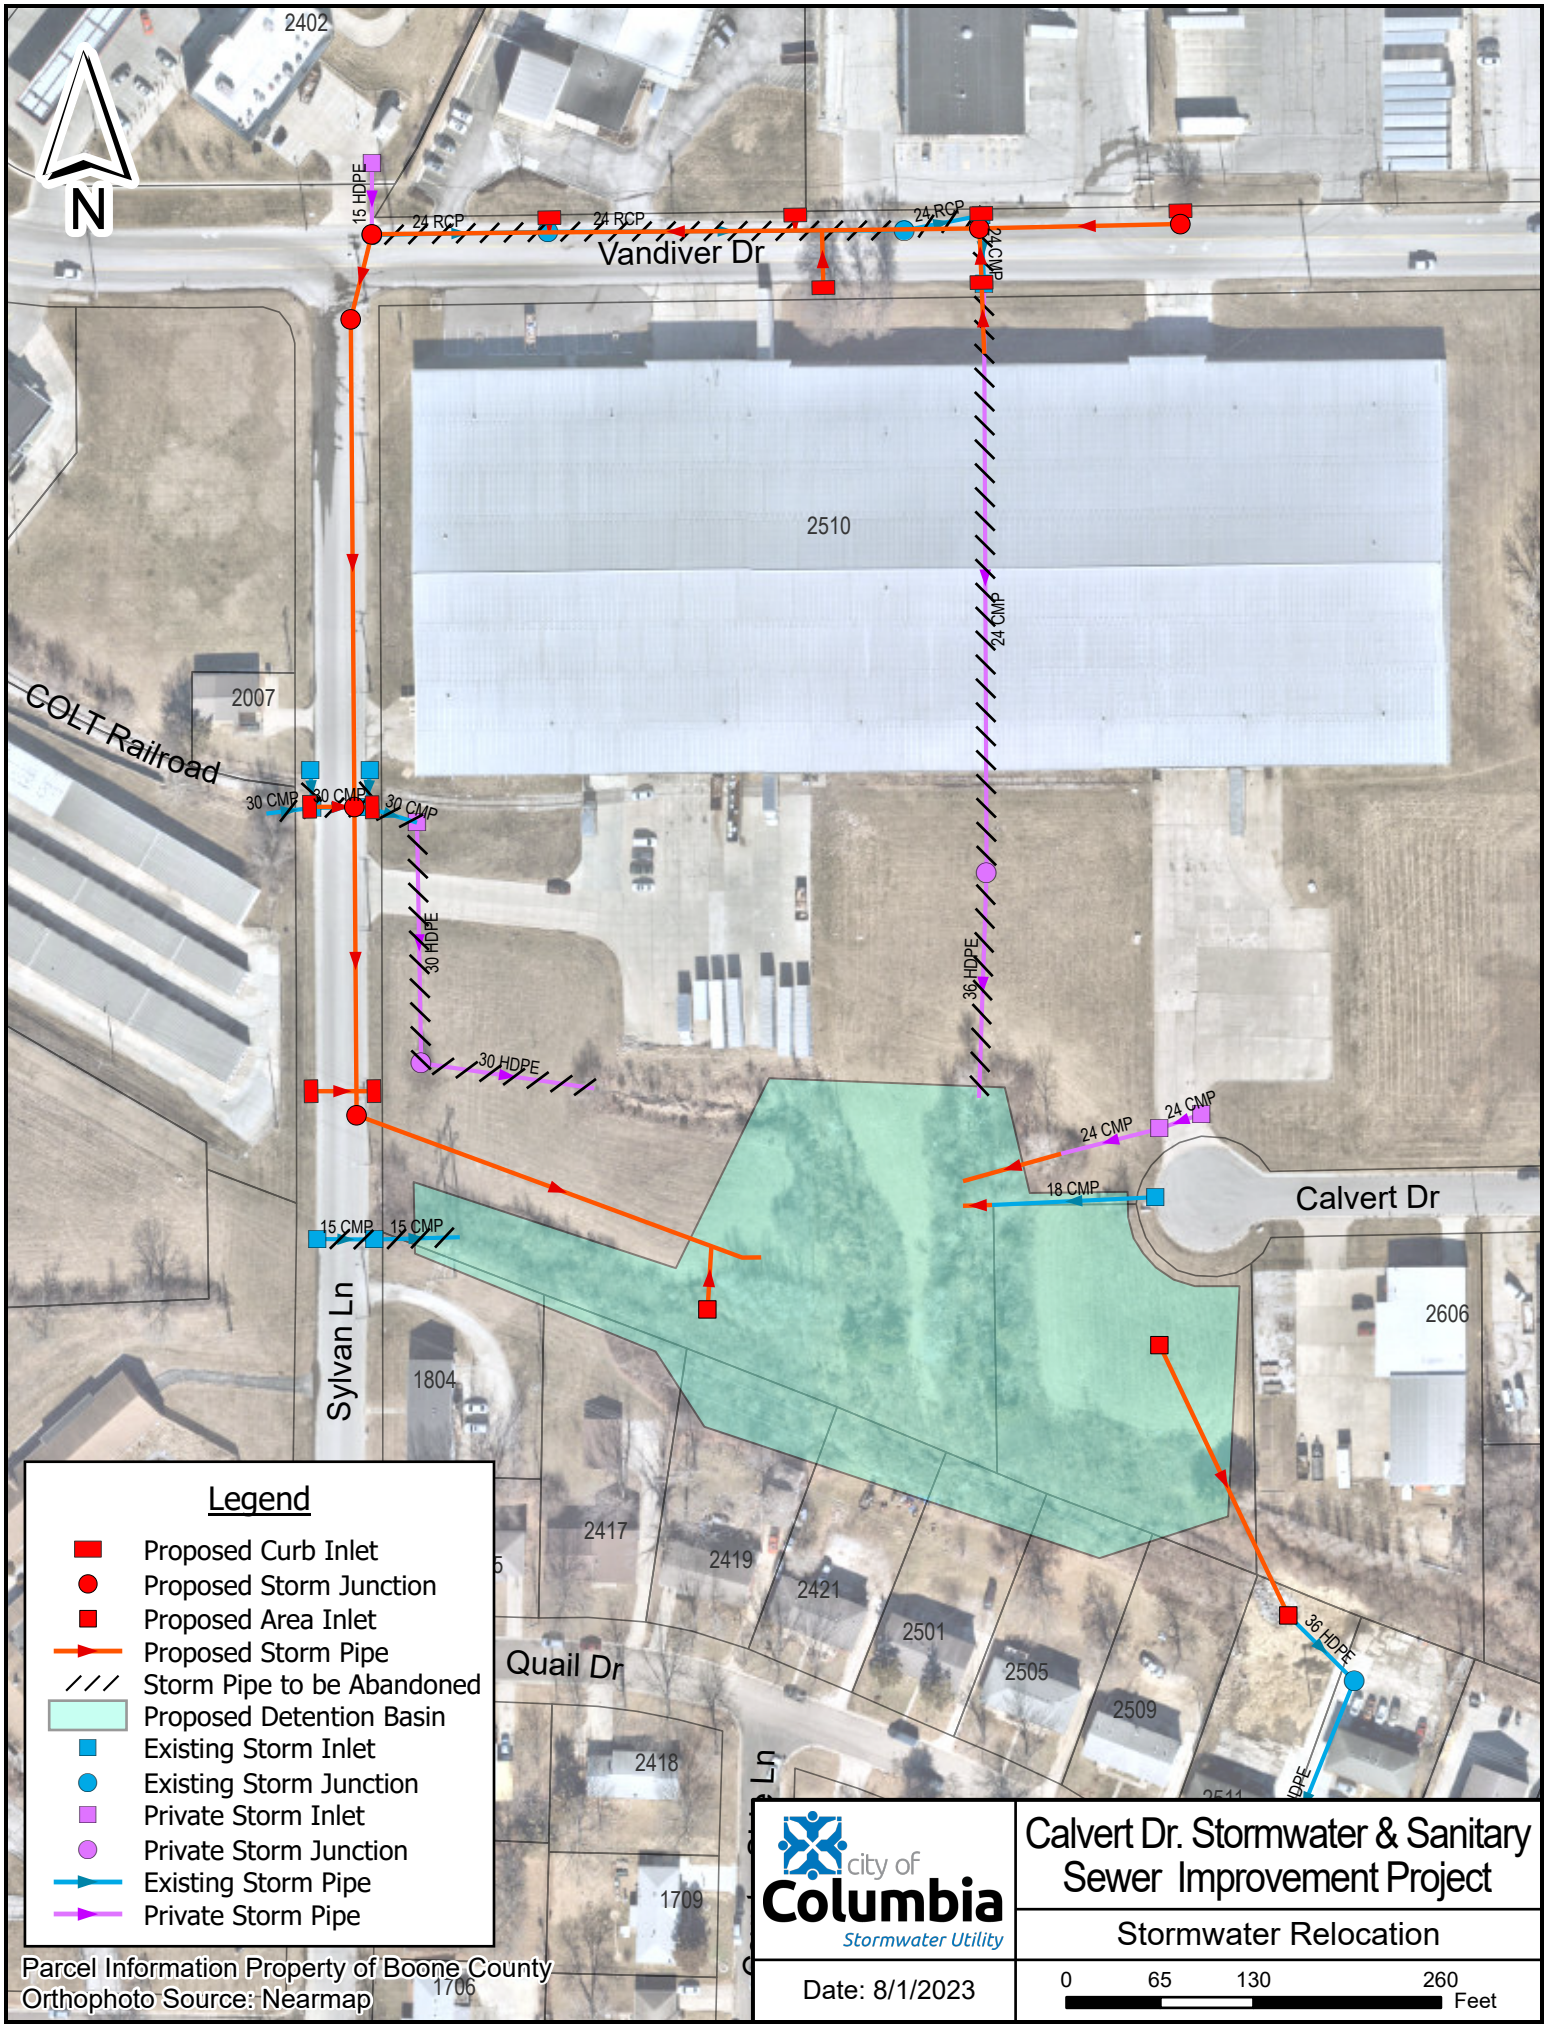
N
2402
15 HDPE
24 RCP
24 RCP
24 RCP
24 CMP
Vandiver Dr
2510
24 CMP
2007
COLT Railroad
30 CMP
30 CMP
30 CMP
30 HDPE
30 HDPE
36 HDPE
24 CMP
24 CMP
18 CMP
Calvert Dr
15 CMP
15 CMP
Sylvan Ln
1804
2606
2417
2419
2421
2501
2505
2509
Quail Dr
2418
1709
1706
36 HDPE
Legend
Proposed Curb Inlet
Proposed Storm Junction
Proposed Area Inlet
Proposed Storm Pipe
Storm Pipe to be Abandoned
Proposed Detention Basin
Existing Storm Inlet
Existing Storm Junction
Private Storm Inlet
Private Storm Junction
Existing Storm Pipe
Private Storm Pipe
Parcel Information Property of Boone County
Orthophoto Source: Nearmap
city of Columbia
Stormwater Utility
Calvert Dr. Stormwater & Sanitary Sewer Improvement Project
Stormwater Relocation
Date: 8/1/2023
0 65 130 260
Feet